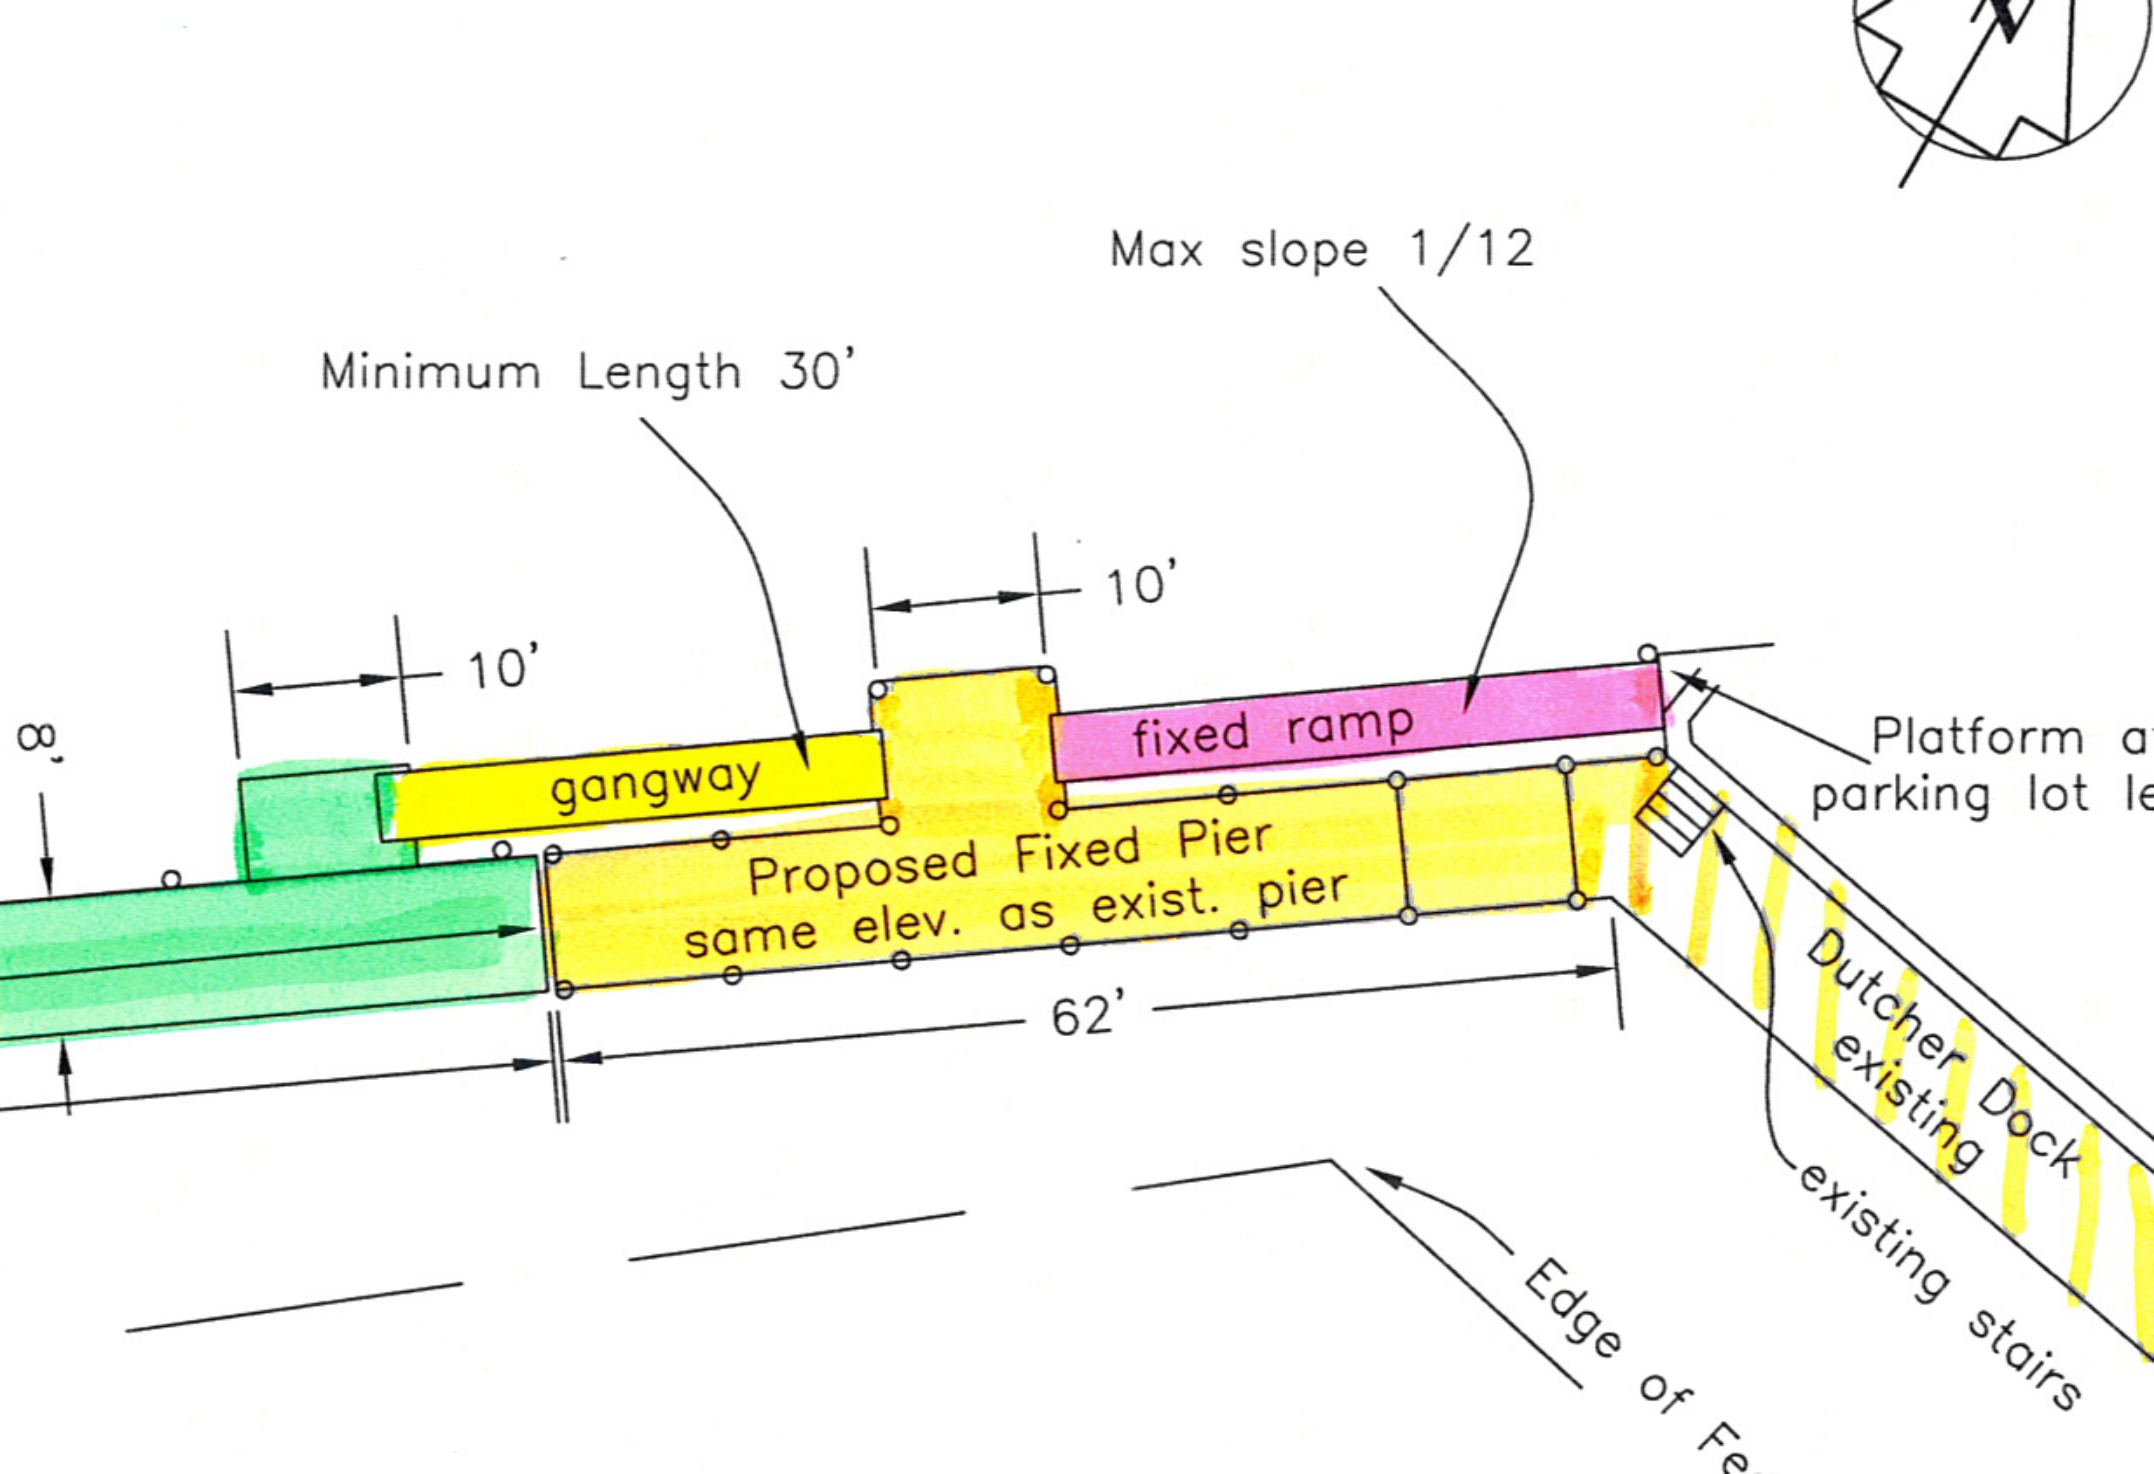
Max slope 1/12
Minimum Length 30'
10'
10'
gangway
fixed ramp
Proposed Fixed Pier
same elev. as exist. pier
62'
Platform a
parking lot le
Dutcher Dock
existing
existing stairs
Edge of Fe