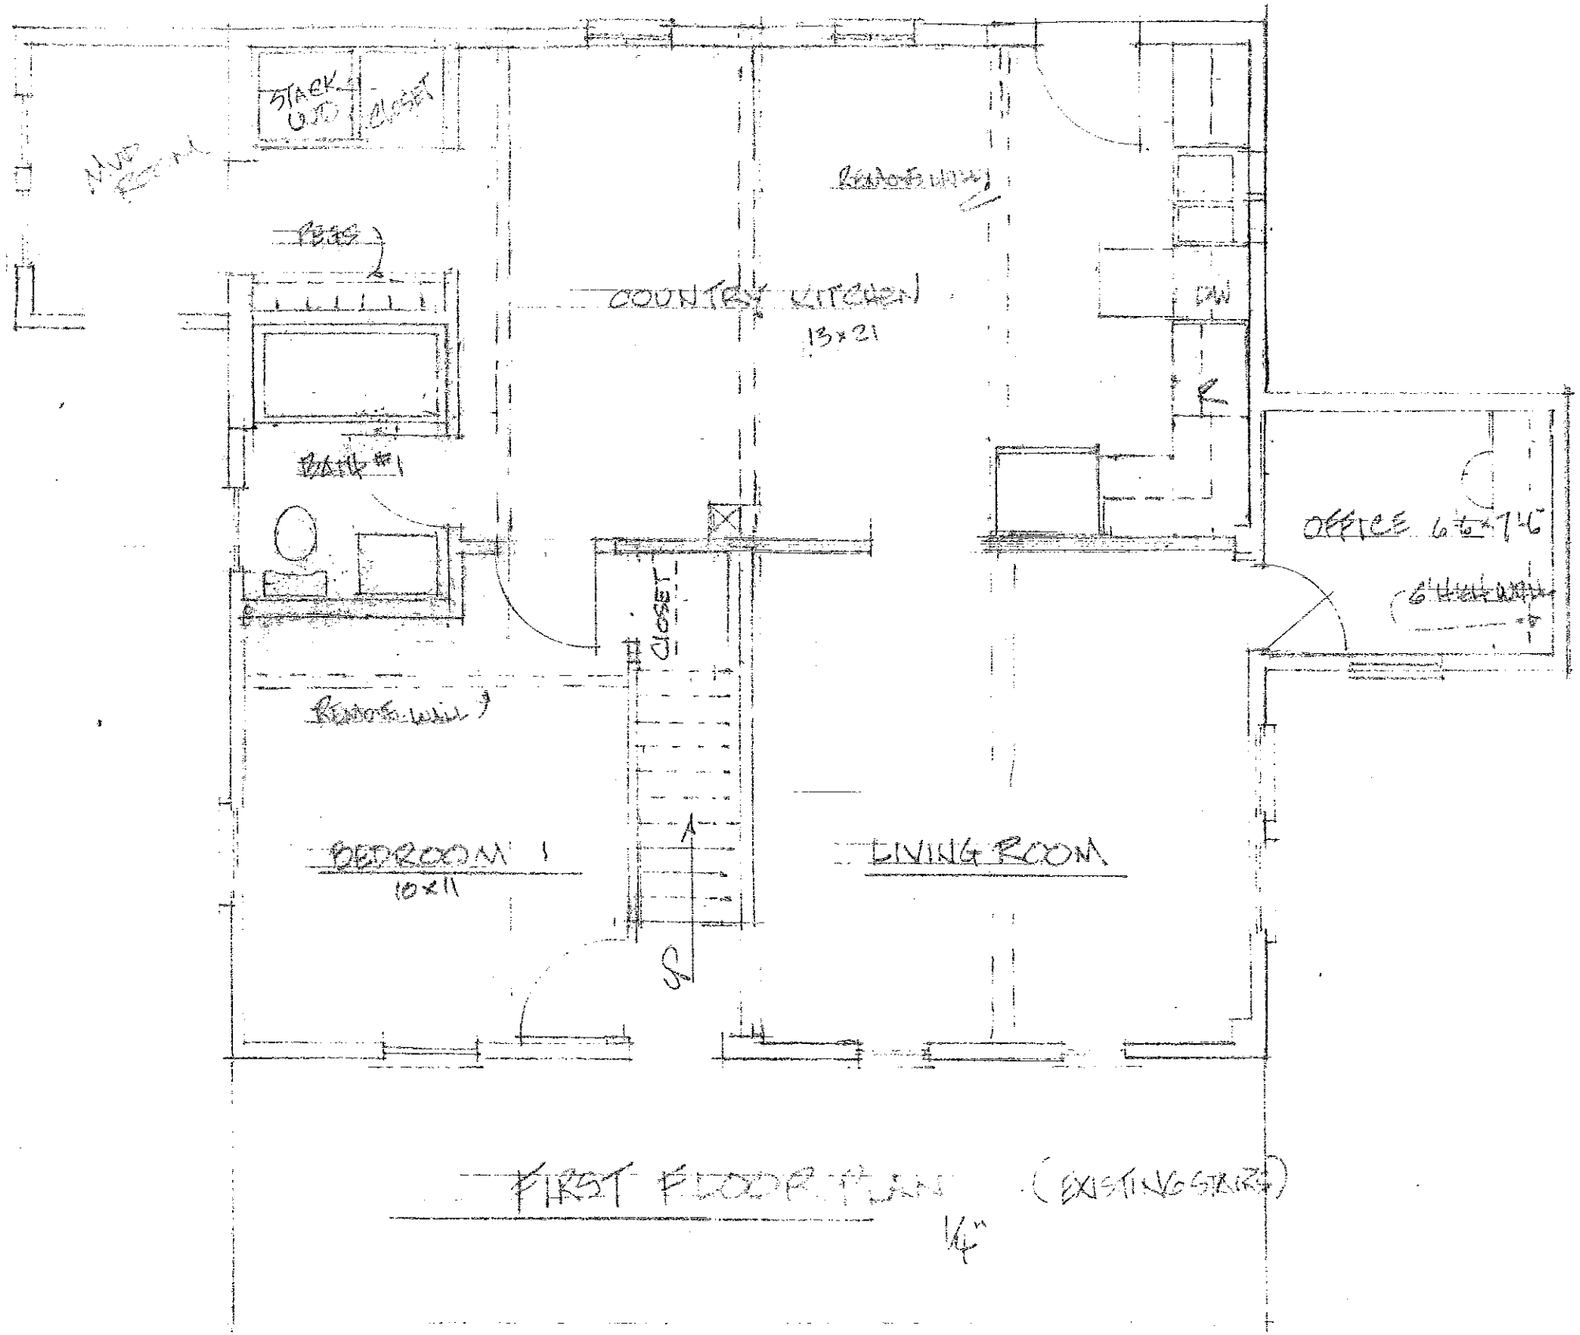

FIRST FLOOR PLAN (EXISTING STAIRS)
1/4"

1/31/2012

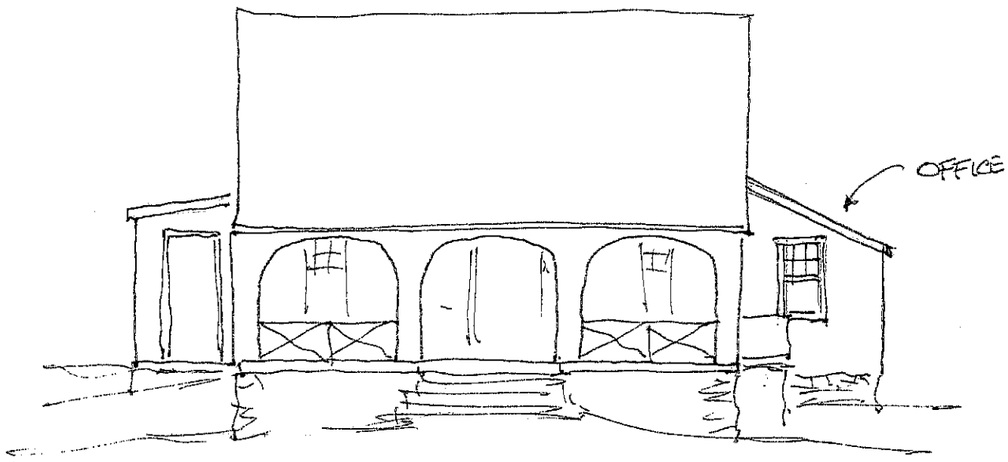

SOUTH ELEVATION

WEST ELEVATION

EAST ELEVATION

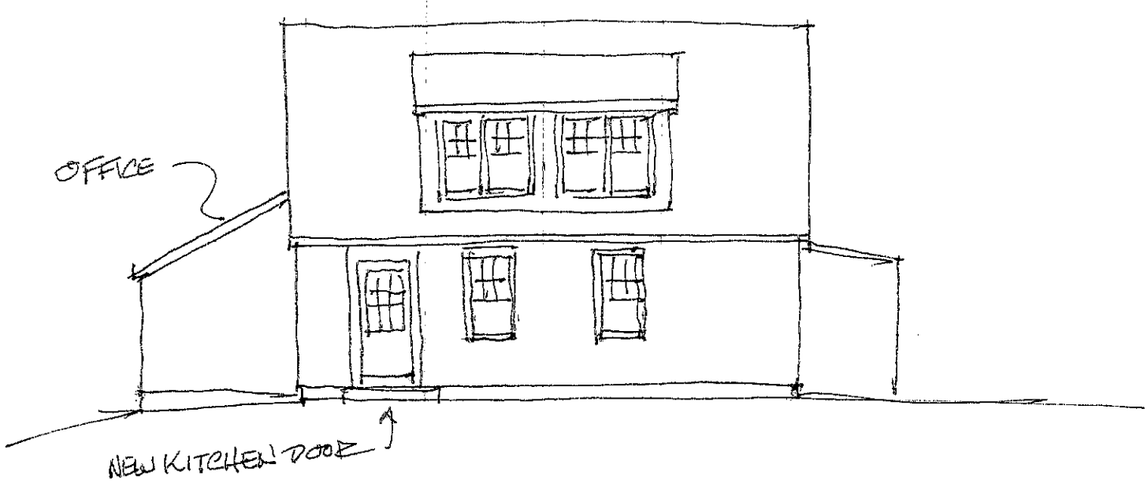

NORTH ELEVATION

1/31/2012

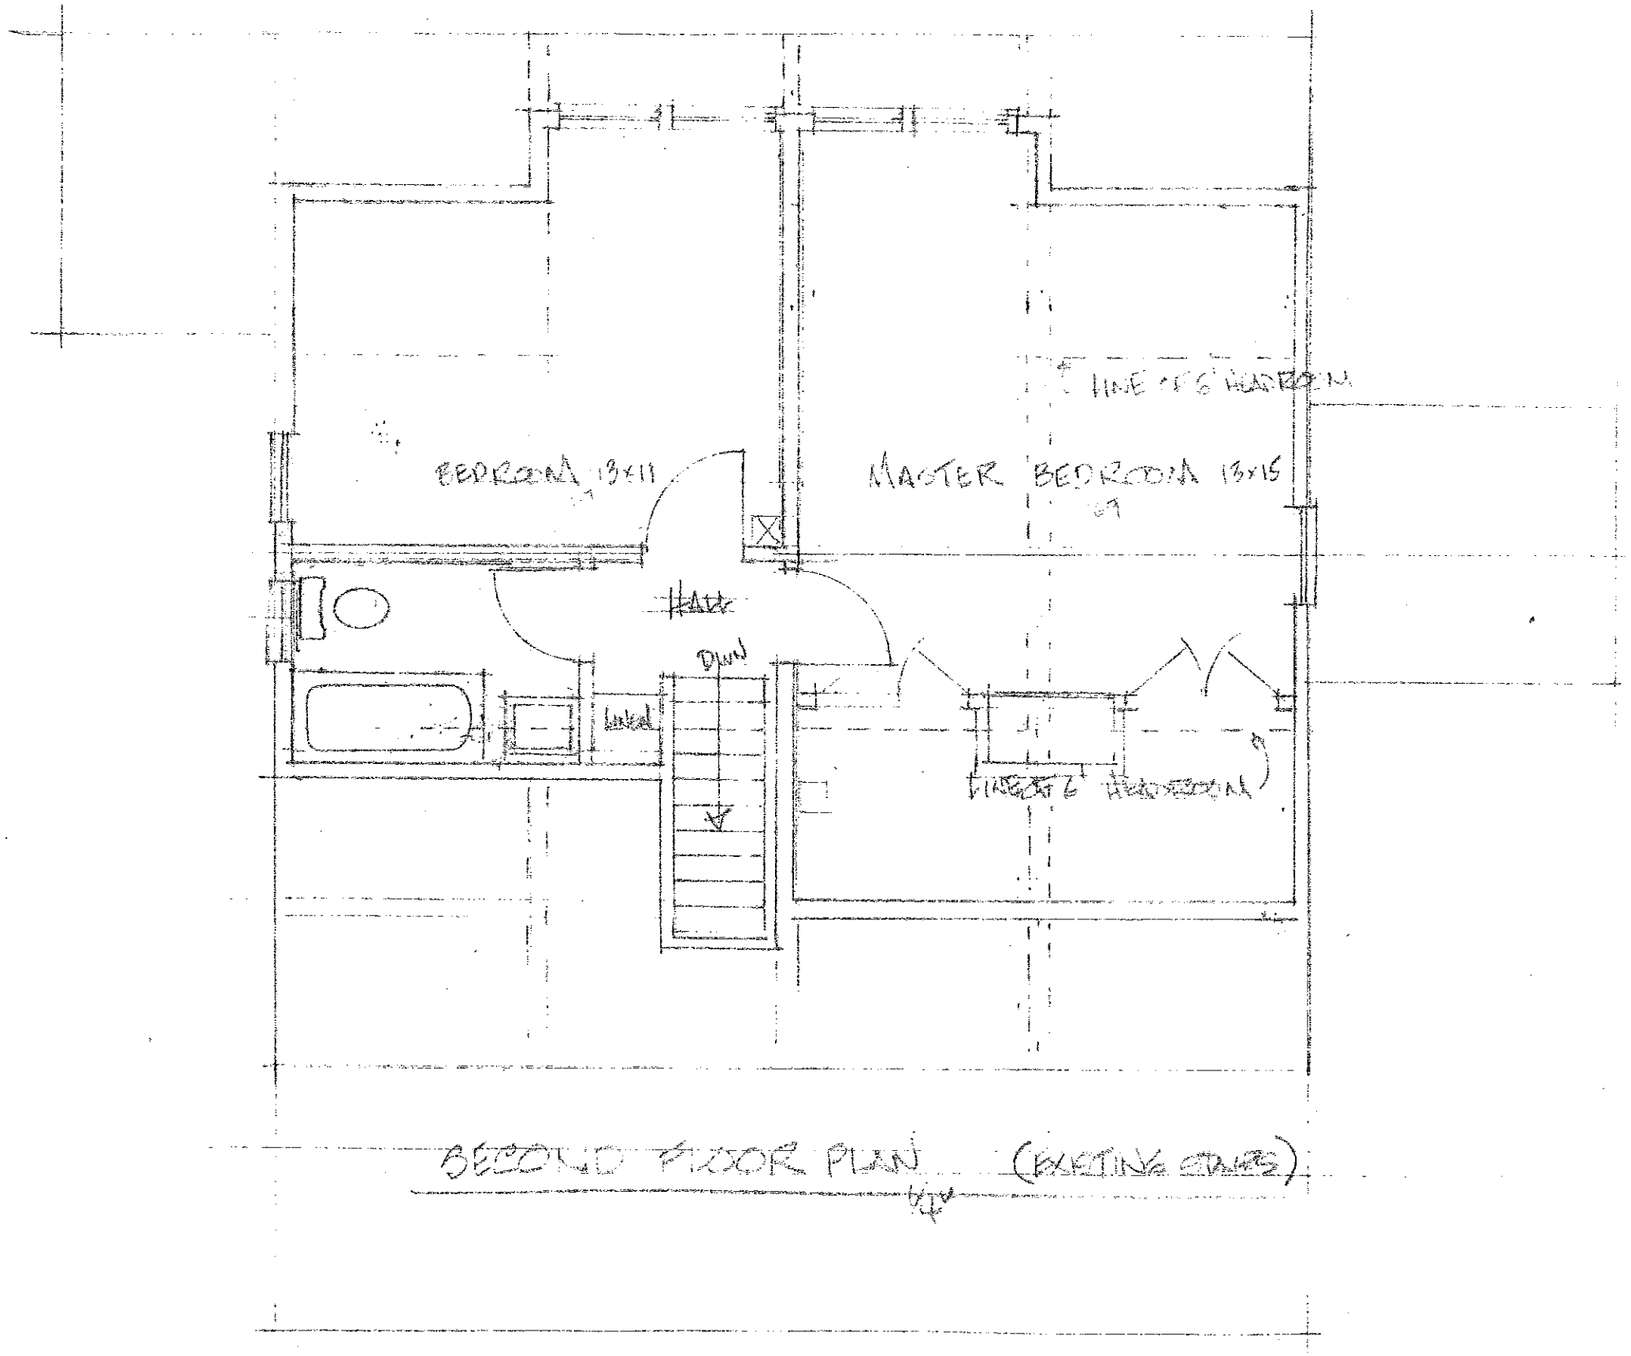

SECOND FLOOR PLAN (EXISTING STAIRS)

1/31/2012

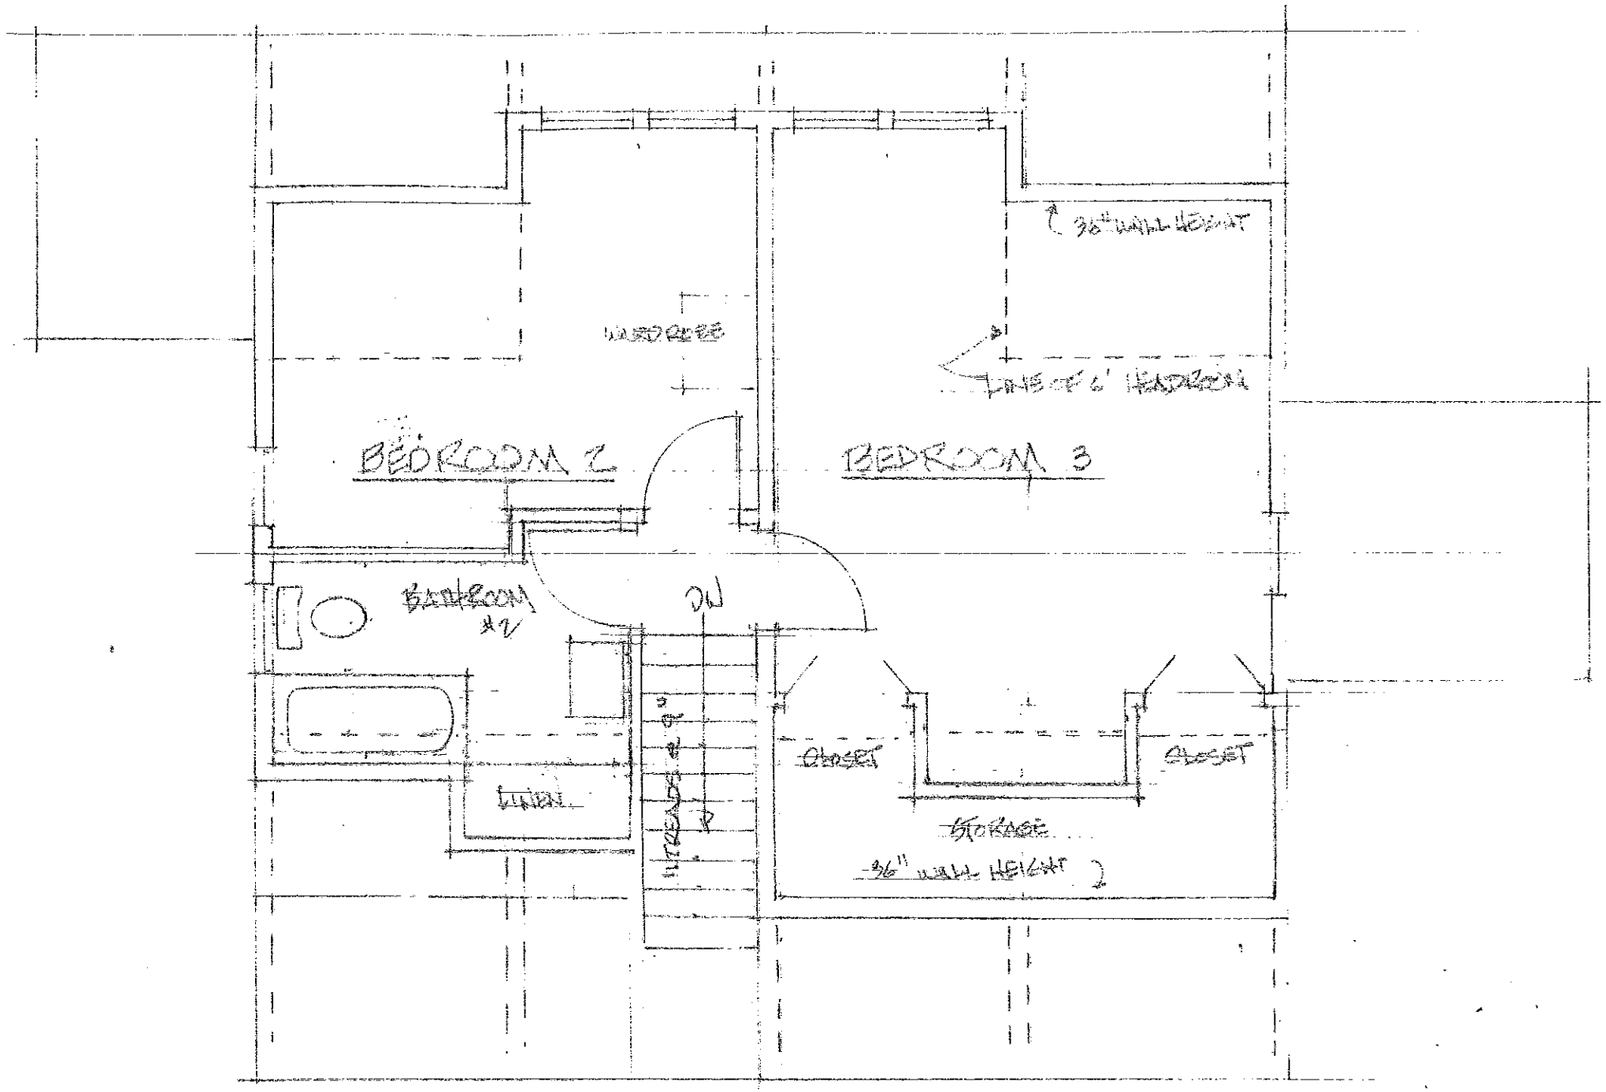

SECOND FLOOR PLAN 1/4" (NEW STAIRS)

1/31/2012