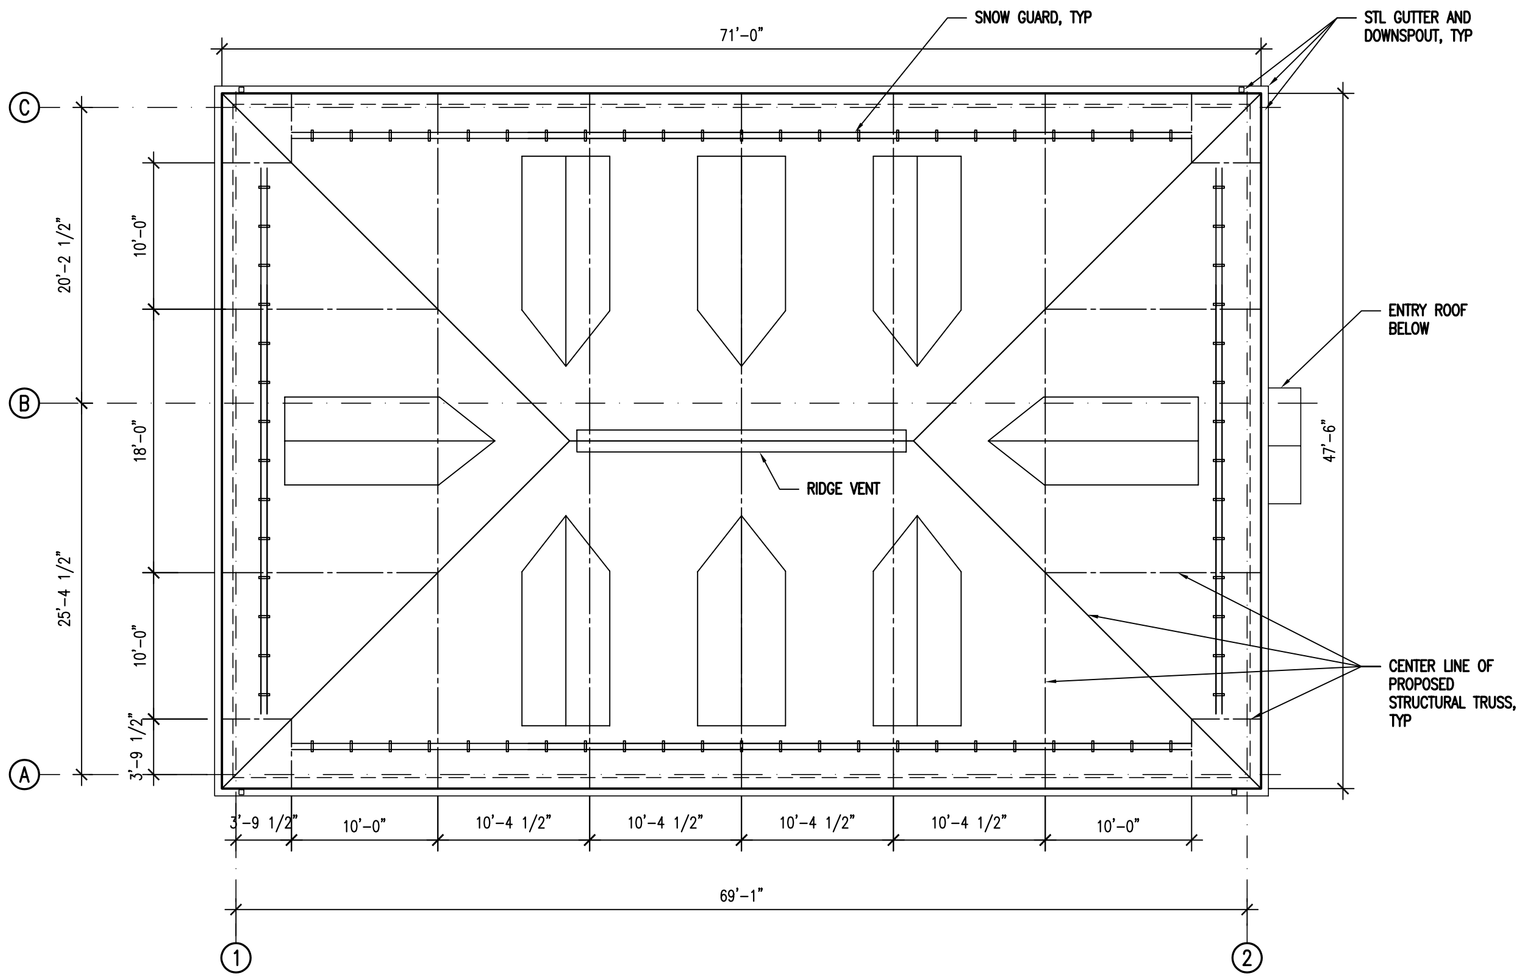

3 ROOF PLAN
SCALE: 1/8"=1'-0"

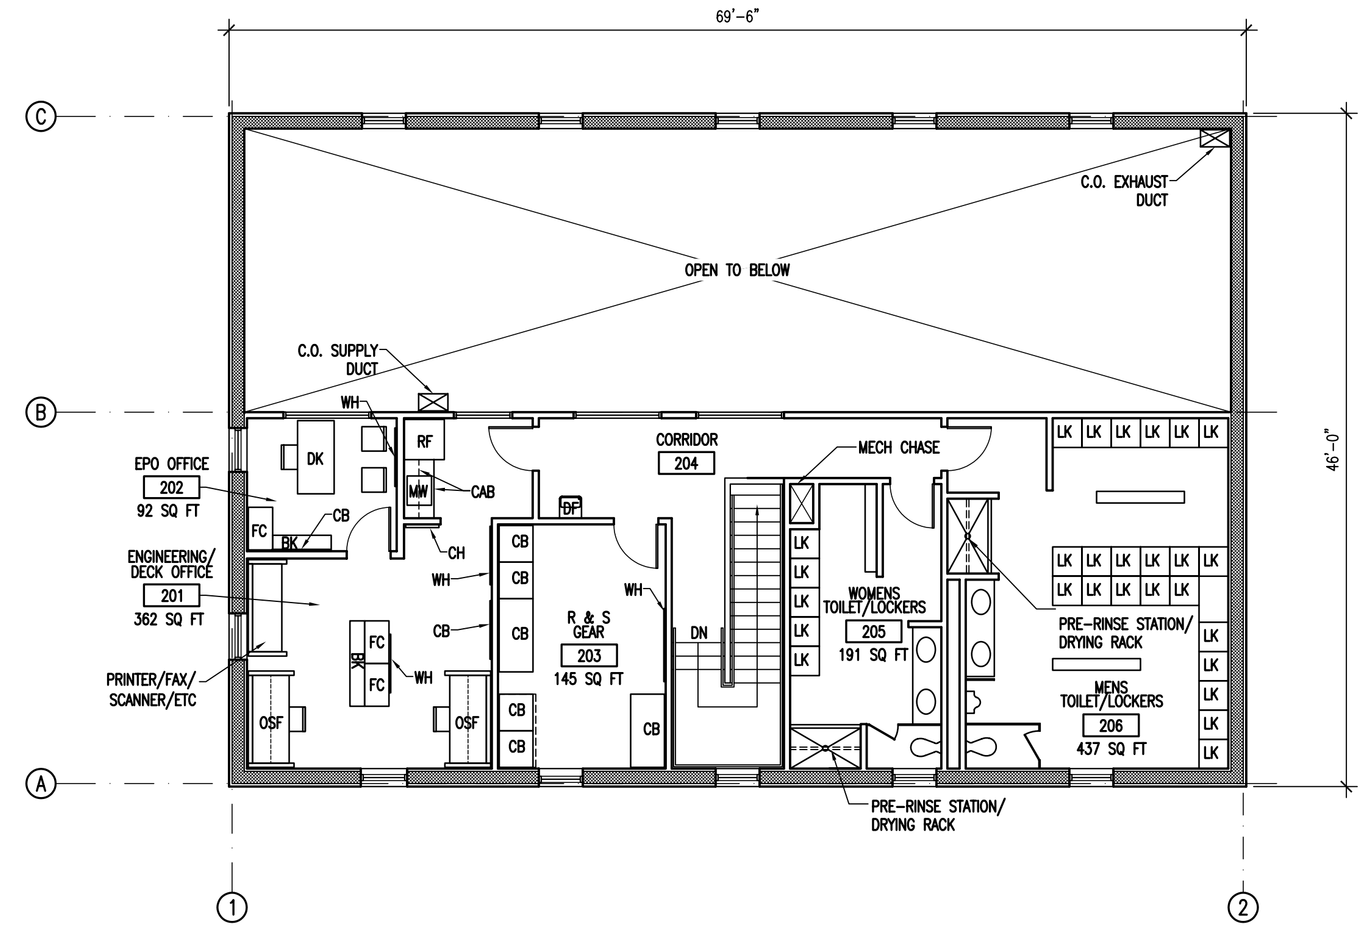

2 SECOND FLOOR PLAN
SCALE: 1/8"=1'-0"

LEGEND

AC – AIR COMPRESSOR (GFCI)
ACR – AIR COMPRESSOR REEL
BK – BOOKSHELF
CB – STORAGE CABINET
CAB – CABINET
DF – DRINKING FOUNTAIN
EEW – EMERGENCY EYEWASH
EP – ELECTRICAL PANEL
FC – FILE CABINET
FLAM – FLAMMABLE STORAGE
HAZ – HAZMAT STORAGE (GFCI)
LK – LOCKER
MW – MICROWAVE
OF – OIL FURNACE
OP – OIL PUMP
OSF – OFFICE SYSTEMS FURNITURE
RF – REFRIGERATOR
SU – SHELVING UNIT
WM – WATER METER
WOM – WALK-OFF MAT
WS – WORK STATION

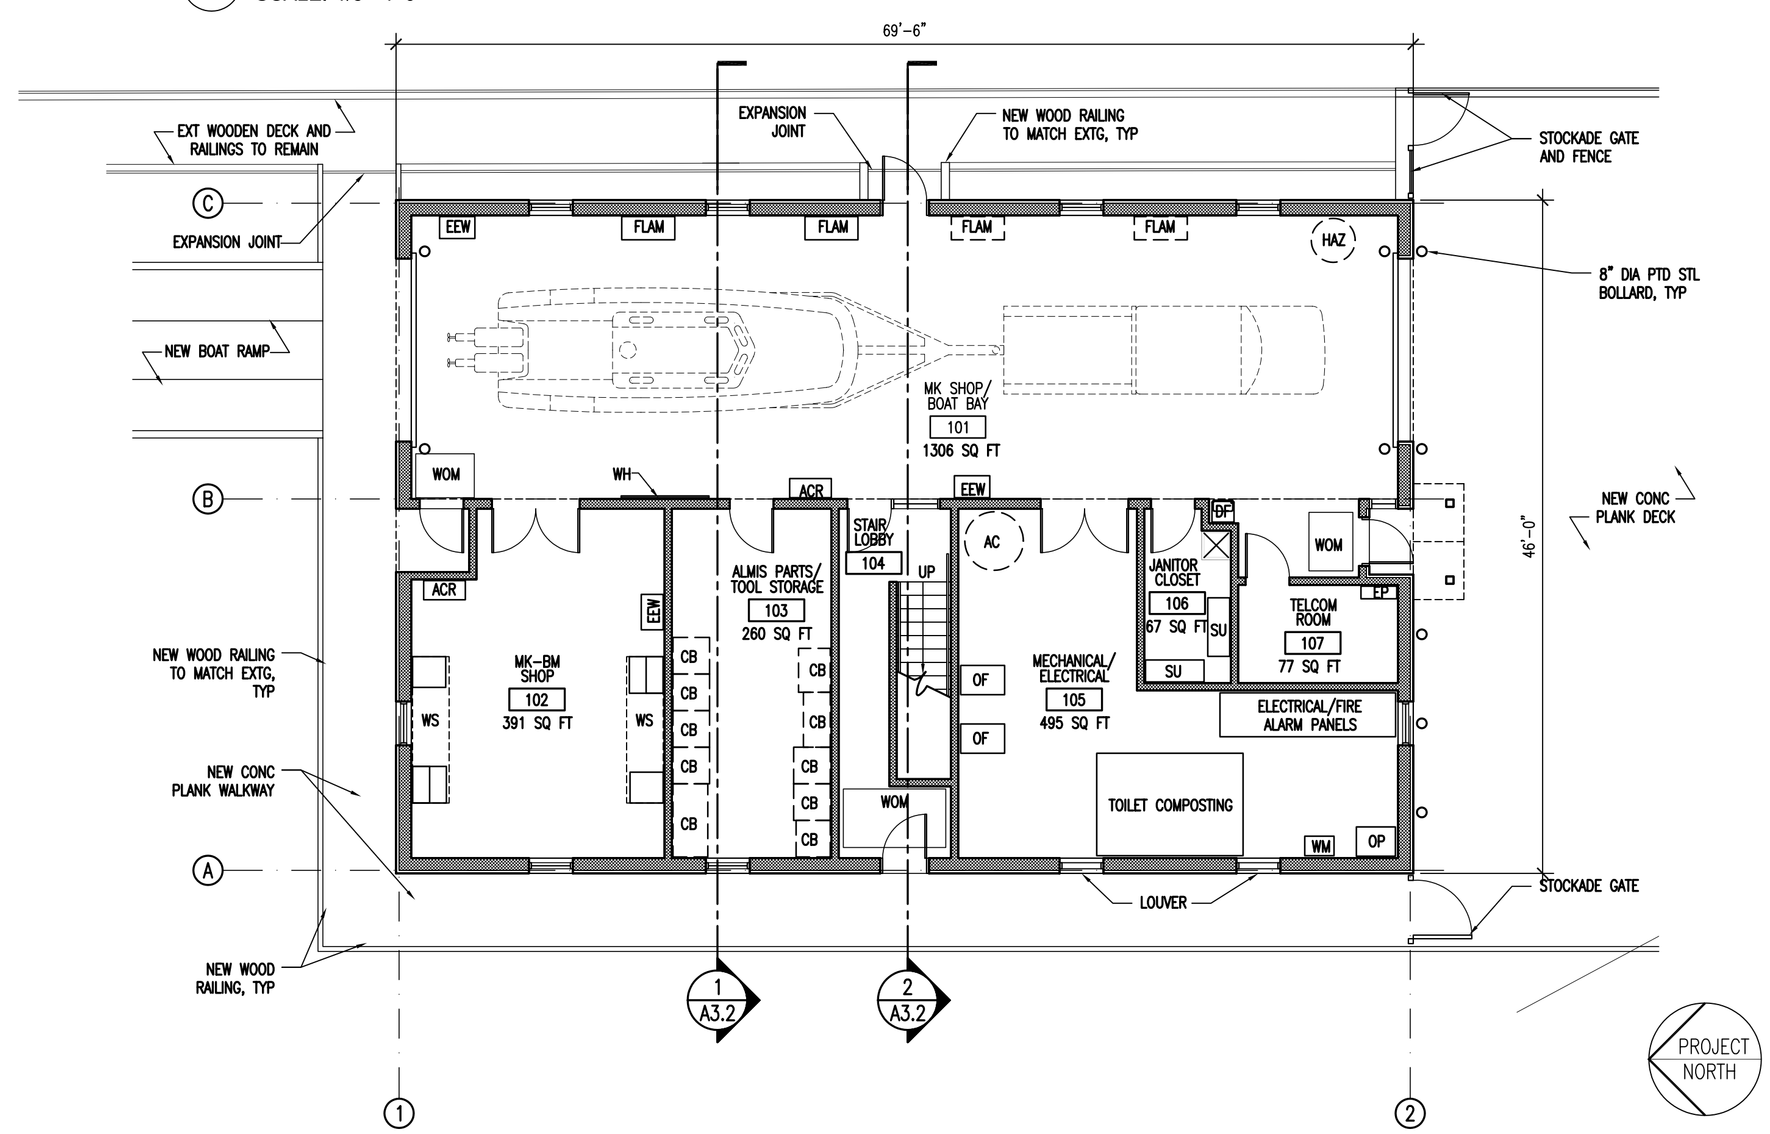

1 FIRST FLOOR PLAN
SCALE: 1/8"=1'-0"

1/8" = 1'-0"
0 4 8 16 FT

CONSULTANTS

U. S. COAST GUARD
FACILITIES DESIGN & CONSTRUCTION CENTER

5505 ROBIN HOOD ROAD SUITE K
NORFOLK, VIRGINIA 23513–2431

ISSUE		
MARK	DATE	DESCRIPTION

A/E PROJECT NO:
CAD FILE NAME: AXXXXXX.dwg
DESIGNED BY: JT
DRAWN BY: JT
EDITED BY: CDB
CHECKED BY: CDB

SCALE:AS NOTED (D–size) 1 : 1

SHEET TITLE

BOATHOUSE REPLACEMENT
MENEMSHA
MARTHA'S VINEYARD MA

ARCHITECTURAL
FLOOR AND ROOF PLANS

REVIEWED BY:	REVIEWED BY:	REVIEWED BY:
PROJECT EIC	DISCIPLINE	TECH DIRECTOR
		23NOV2011
TEAM LEADER		DATE

PROJECT NUMBER	DRAWING NUMBER
01–3441233	A2.1
DISCIPLINE/SHT NO	
A–201	SHEET X OF XX