PROPOSED MENEMSHA TEXACO FUEL PIER REPLACEMENT

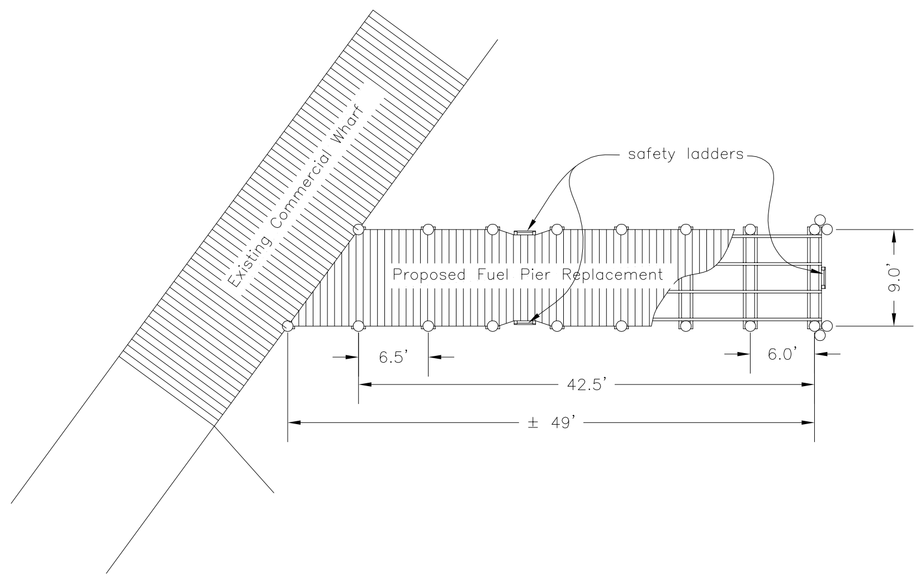

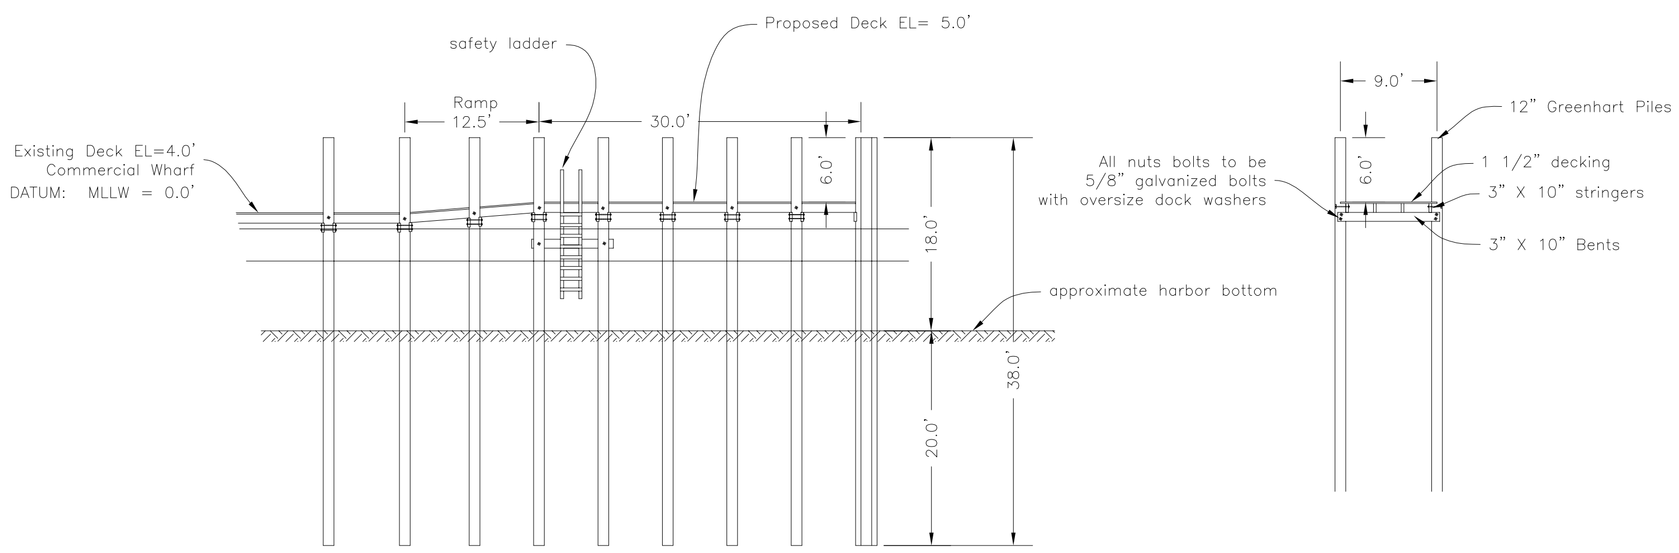

Pier Plan in
CHILMARK, MASS.
Prepared For
THE CHILMARK SELECTMEN
Scale 1" = 10'
July 2, 2012

VINEYARD LAND SURVEYING
& ENGINEERING, INC.
12 Coumoyer Road, P.O. Box 421 West Tisbury, MA 02575
P 508.693.3774 F 508.693.8575