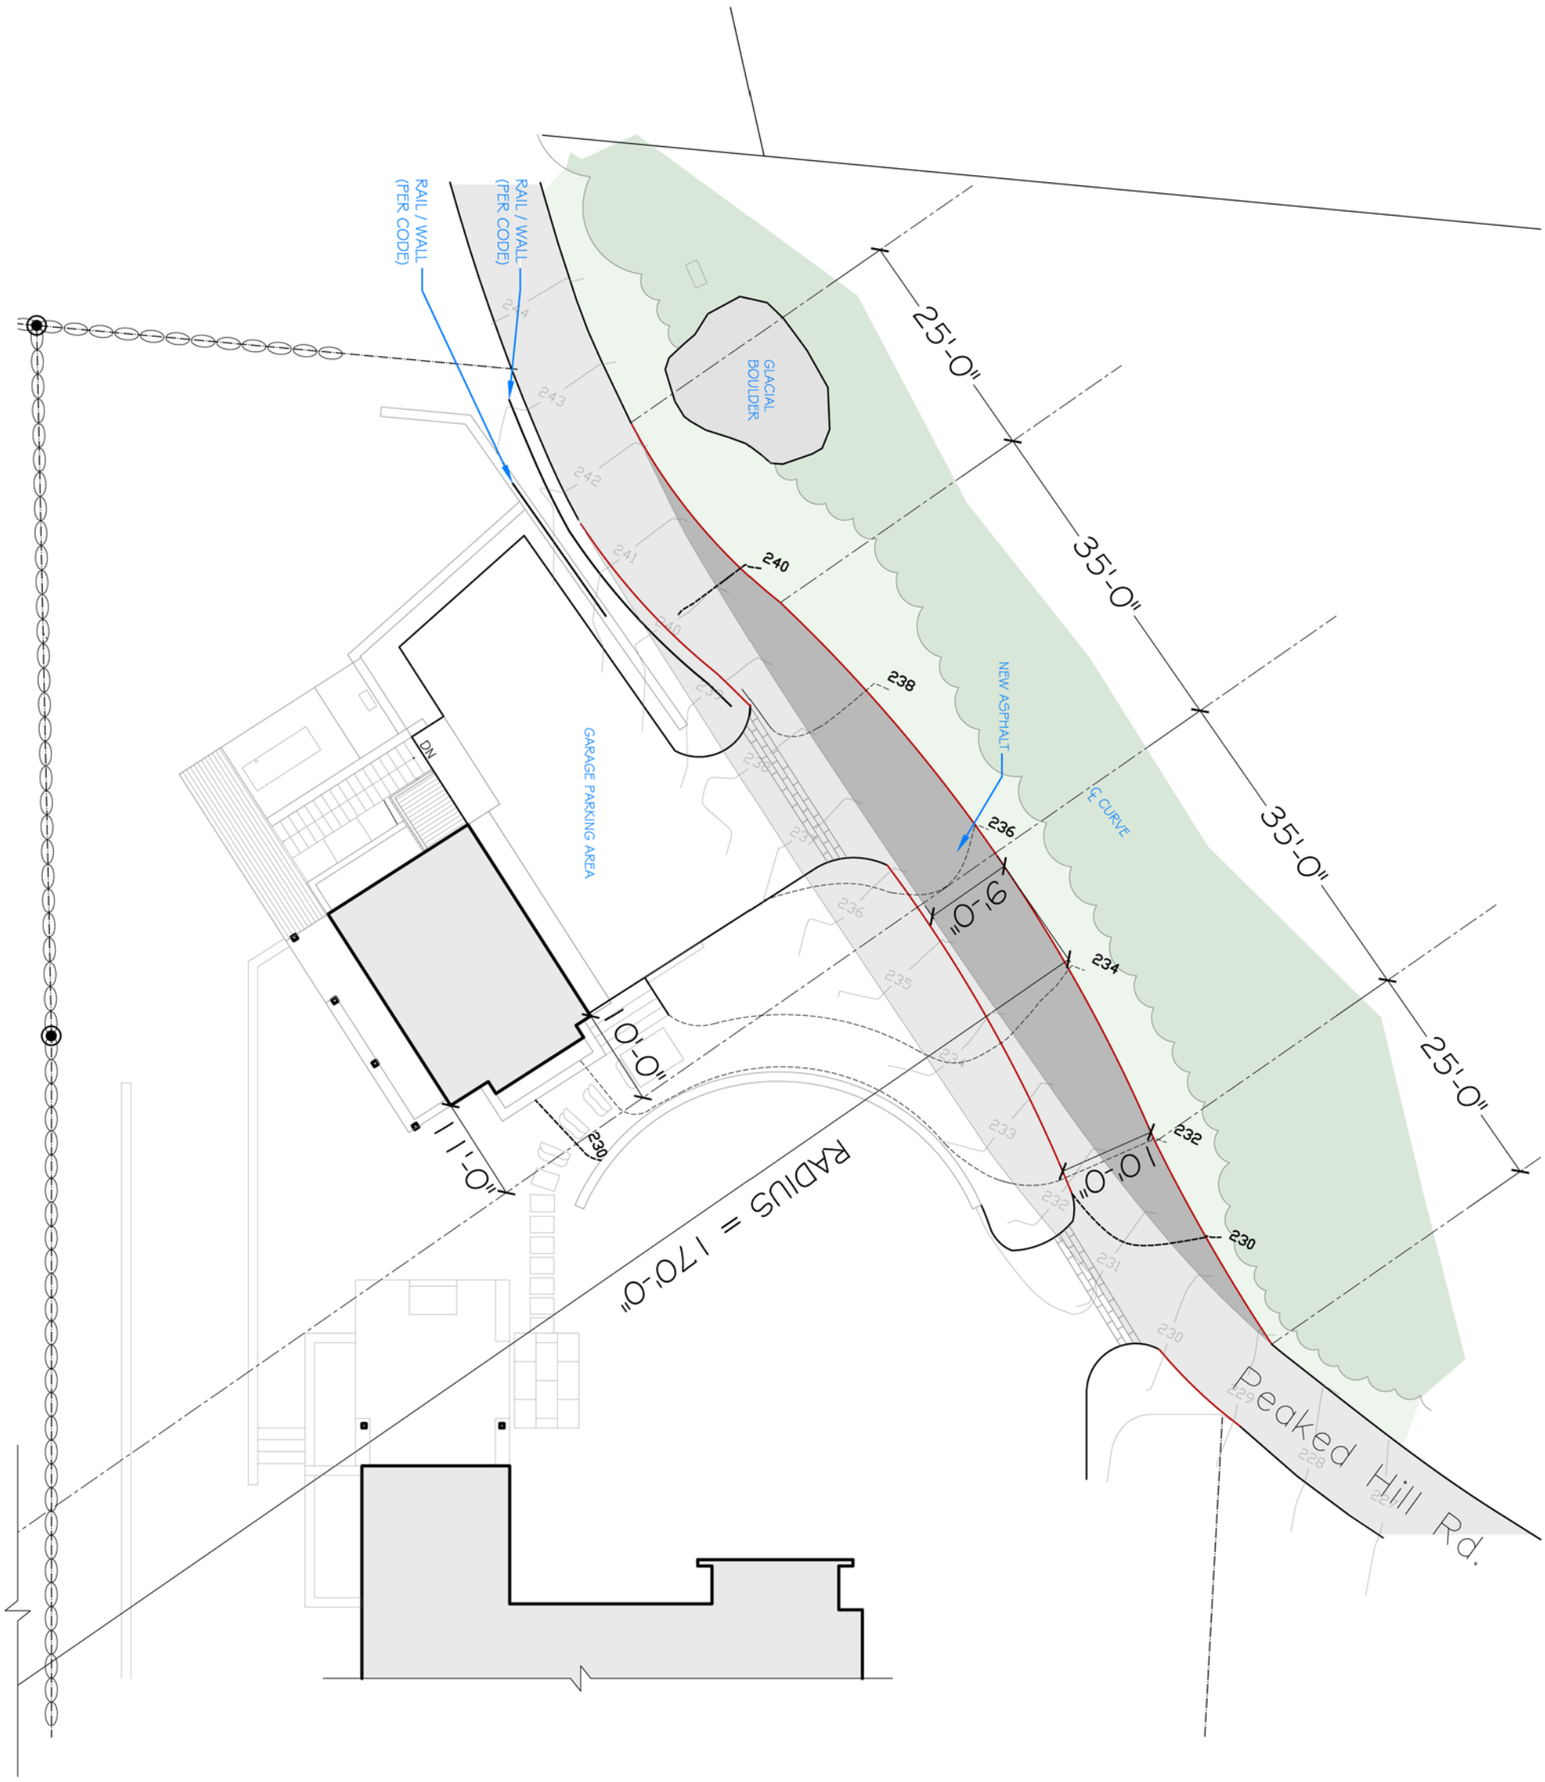

GOLDBERG - TOLL HOUSE

18 PEAKED HILL RD.
CHILMARK, MA

PEAKED HILL ROAD RECONSTRUCTION SITE PLAN

SCALE = $\frac{1}{16}$" = 1'-0"

12.02.15