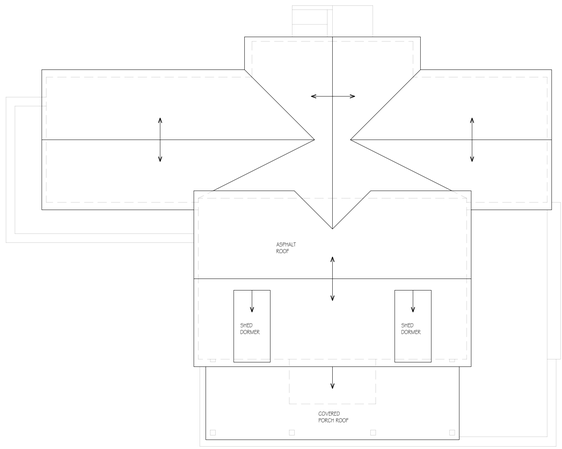

1 PROPOSED ROOF PLAN
SCALE 1/8" = 1'-0"

NORTH

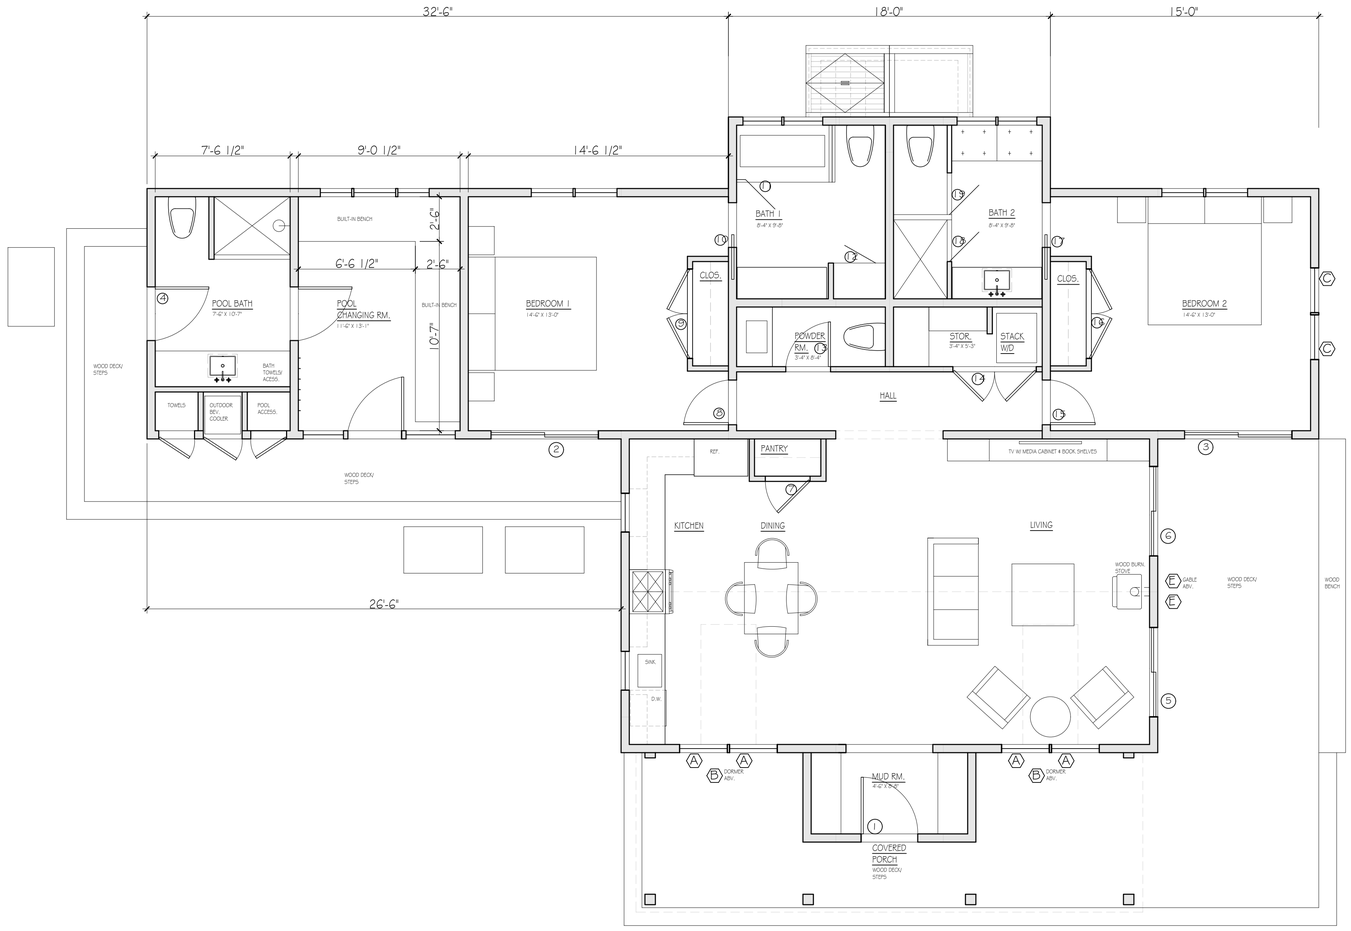

PROPOSED FIRST FLOOR PLAN
SCALE 1/4" = 1'-0"

1,515 SF

NORTH

NOTES:
- FOR FOUNDATION/ FRAMING NOTES, INFO. & DETAILS - SEE STRUCT.
- ALL DIMENSIONED MEASURED FROM F.O. MASONRY, FRAMING OR CENTERLINE
- ALL INTERIOR WALLS TO RECEIVE ACOUSTIC INSUL.
- ALL FURNITURE IS N.I.C.

SYMBOLS KEY:
(A) - WINDOWS
(1) - DOORS

© COPYRIGHT This drawing is the property of Architecture + Indigo, LLC. It is subject to copyright laws and shall not be used or copied without express written permission.

ARCHITECTURE + INDIGO, LLC
508 687 9531
182 Otis Bassett Rd.
West Tisbury, MA
architecture-indigo.com

DWG ISSUE:
PRELIM. PRICING 1-31-23
INTER. ELEVS. 2-6-23
REVISIONS 3-6-23
REVISIONS 4-17-23
REVISIONS 8-1-23

Stein-Chamberlain Secondary Res.
27 Oyster Lane
Chilmark, MA 02535

Title: PROPOSED FIRST FLOOR PLAN
Scale: 1/4 = 1'-0"
Date: 8-1-23

DWG Number
A1