Silt/Const. Barrier Detail

scale: ¾" = 1'

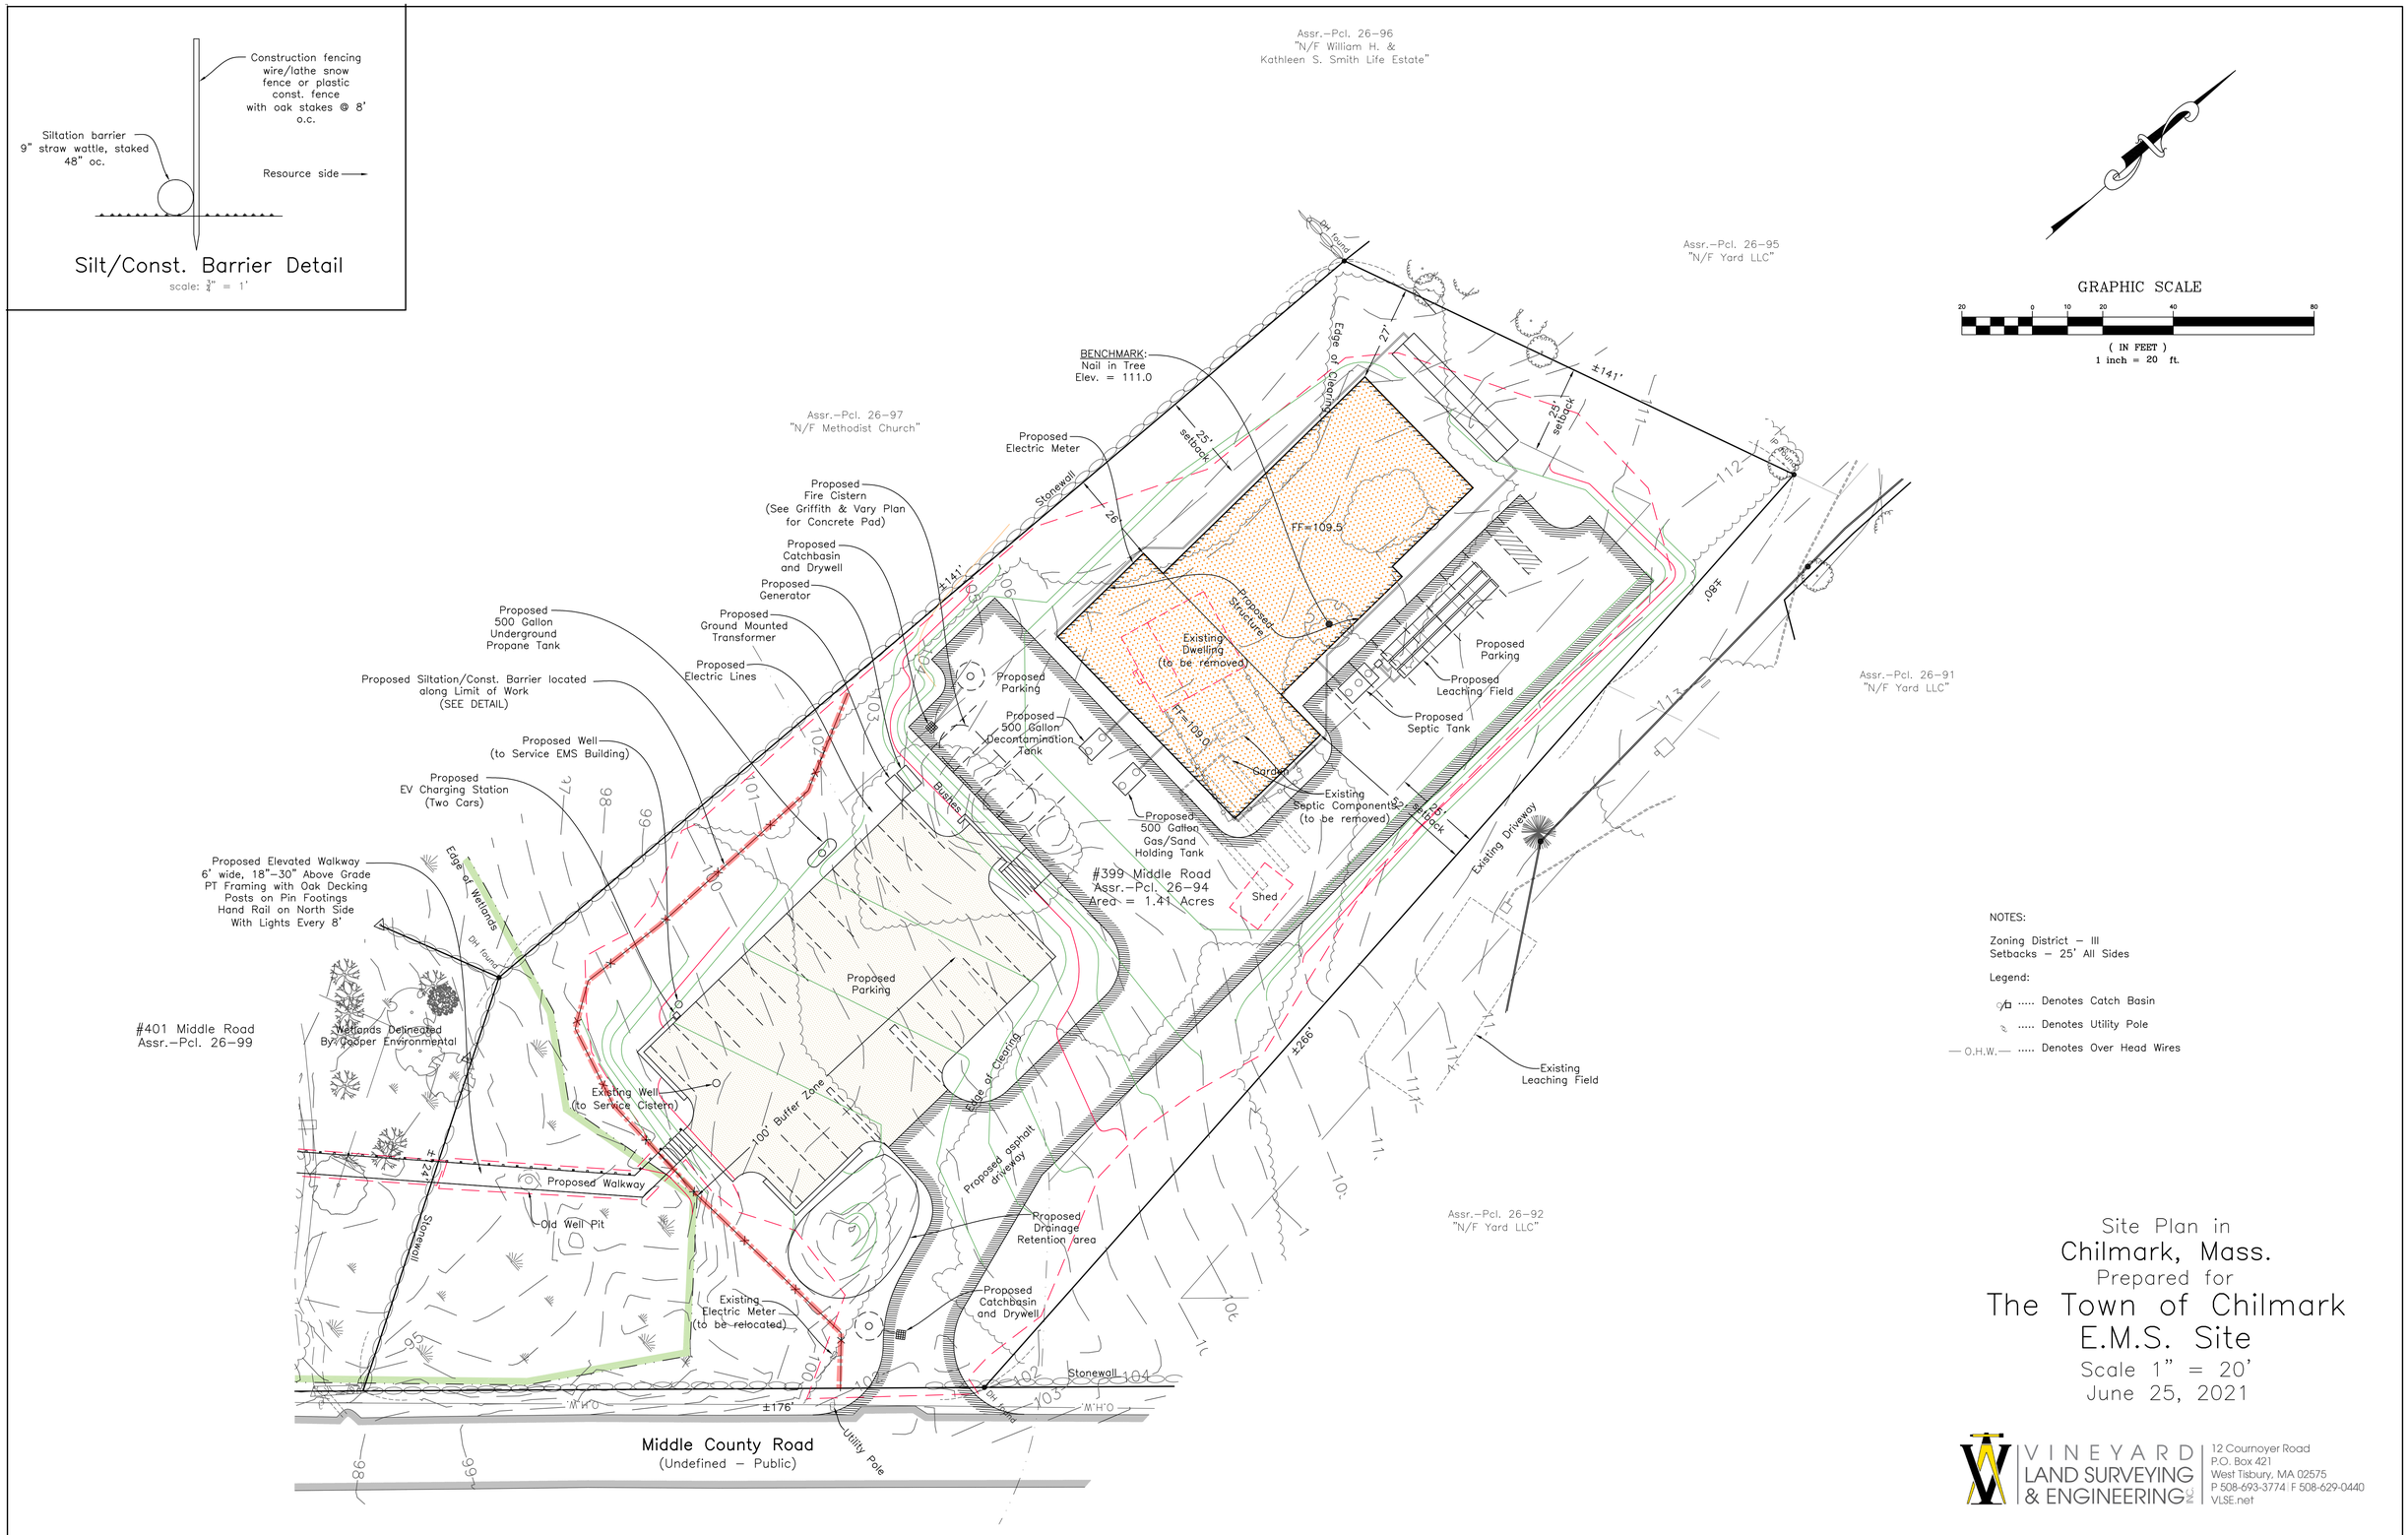

Site Plan in
Chilmark, Mass.
Prepared for
The Town of Chilmark
E.M.S. Site
Scale 1" = 20'
June 25, 2021

VINEYARD LAND SURVEYING & ENGINEERING INC.
12 Cournoyer Road
P.O. Box 421
West Tisbury, MA 02575
P 508-693-3774 | F 508-629-0440
VLSE.net

s:\survey\15\1573\carlson 1573\1573.dwg

Job No 1573–2