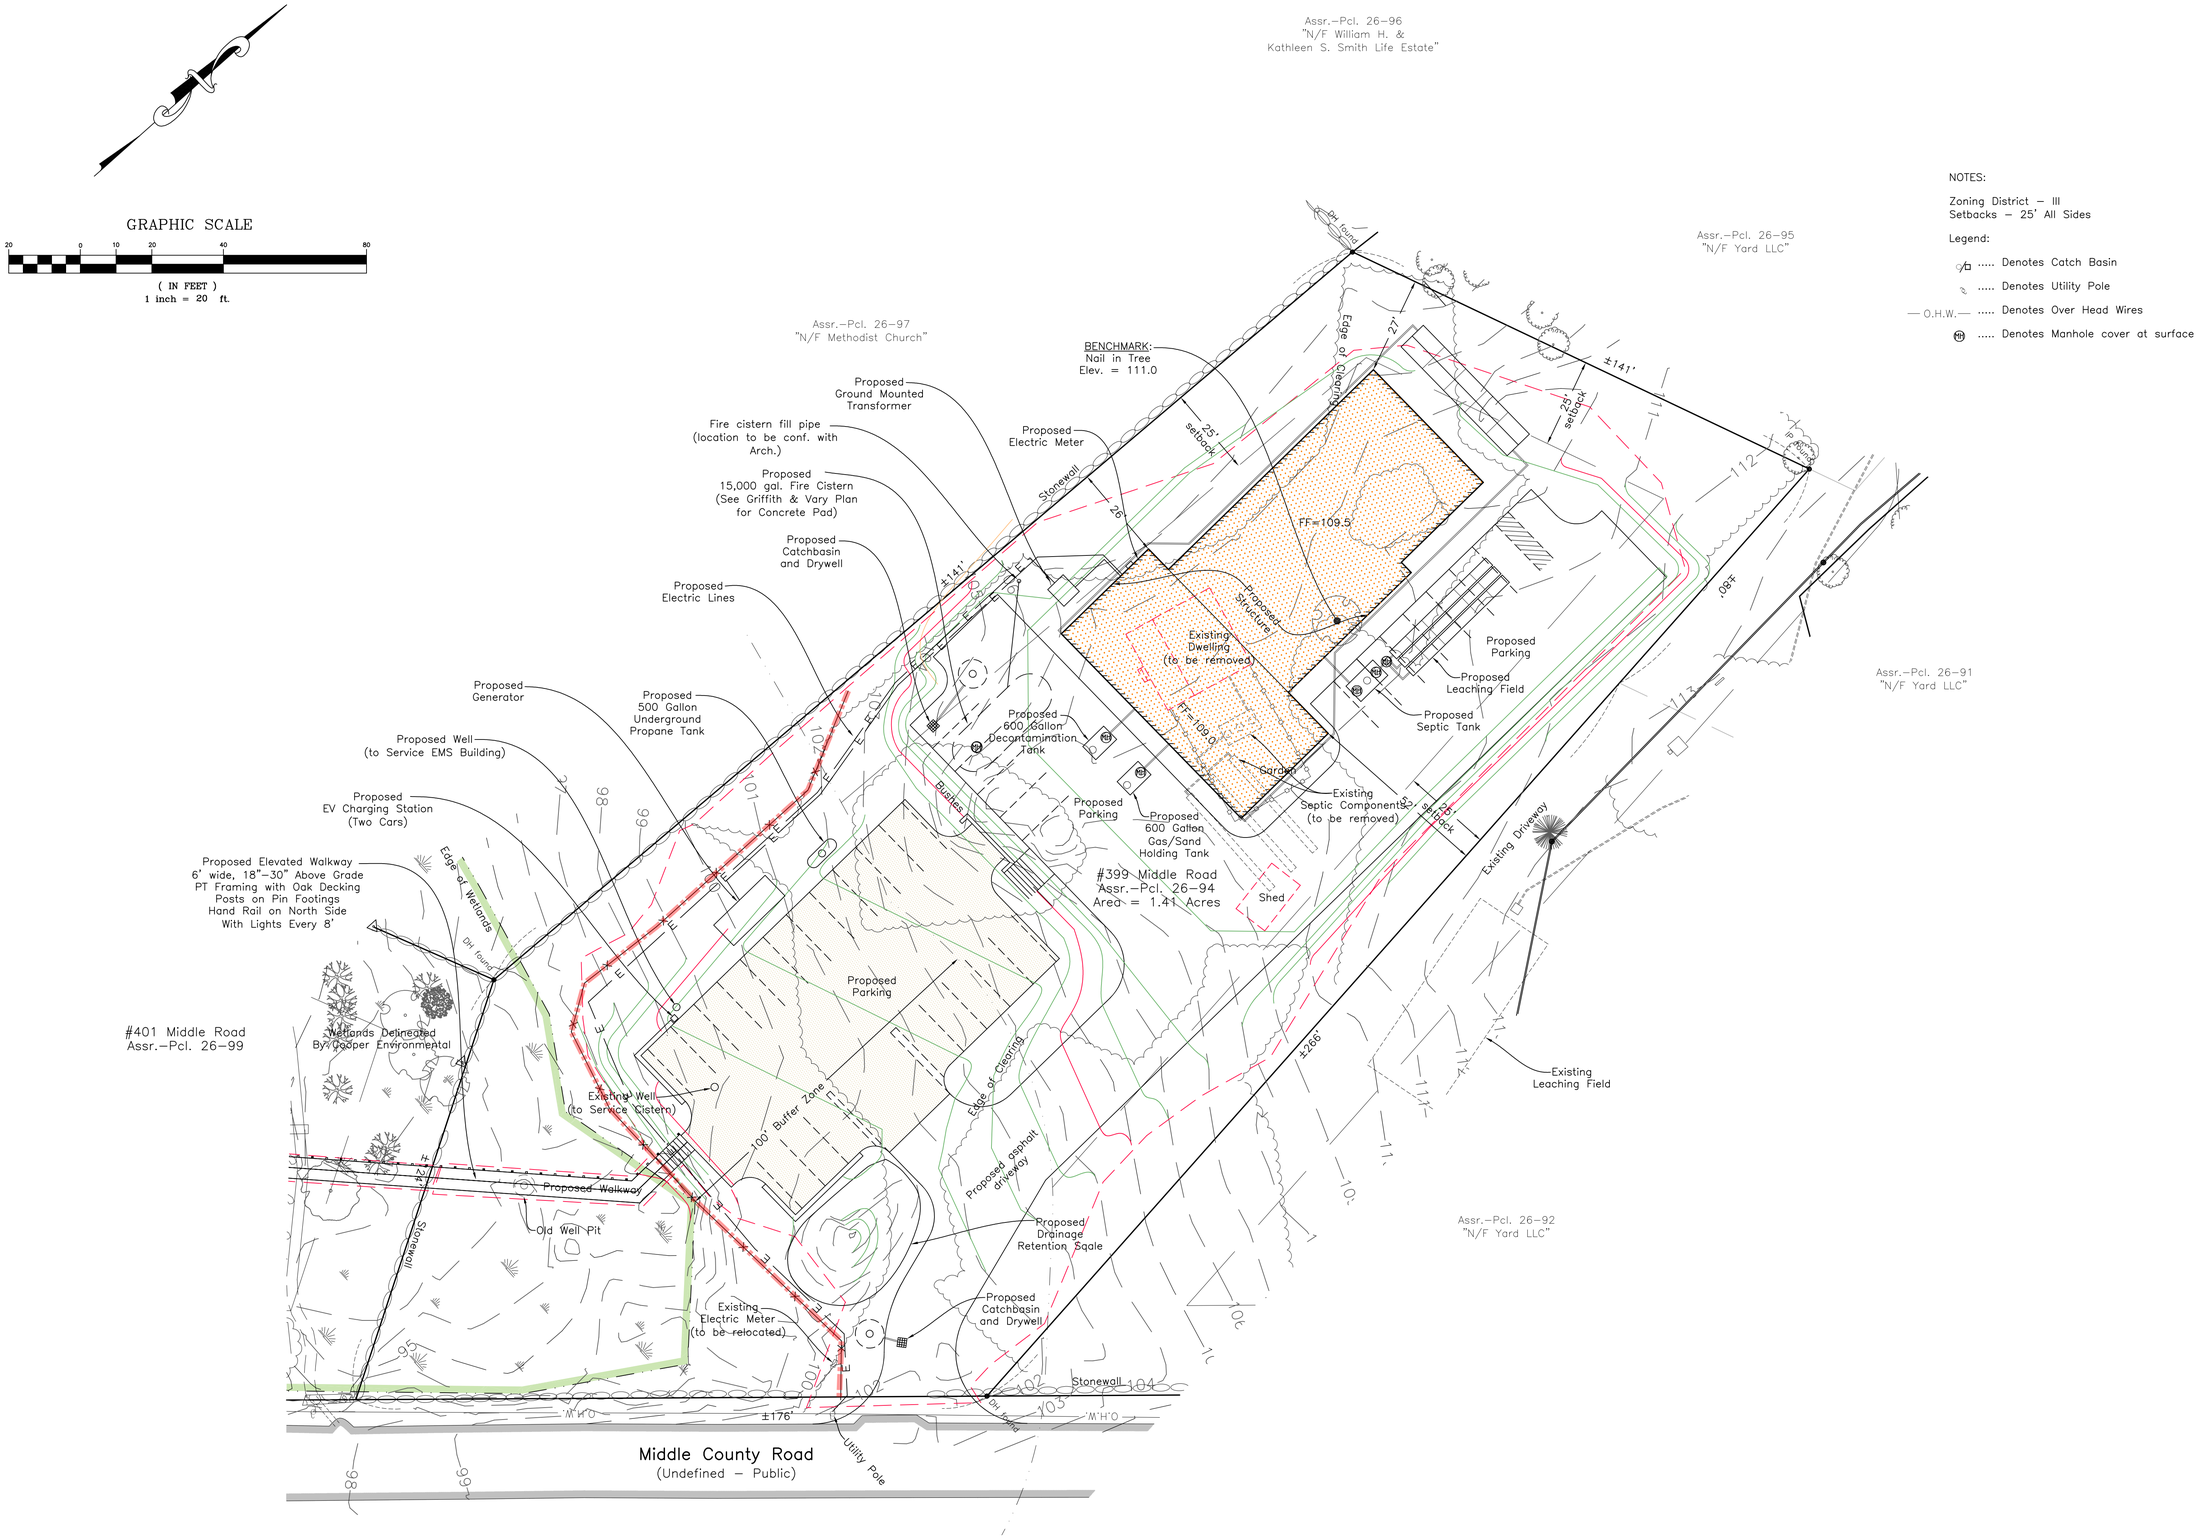


NOTES:

Zoning District – III
Setbacks – 25' All Sides

Legend:

..... Denotes Catch Basin
..... Denotes Utility Pole
— O.H.W.— ..... Denotes Over Head Wires
..... Denotes Manhole cover at surface

**Architect**
Keenan + Kenny Architects, Ltd.
189 Main Street
Falmouth, Massachusetts 02540
Tel. 508-540-0075

**Civil Engineers**
Vineyard Land Surveying & Engineering, Inc.
12 Cournoyer Road
W. Tisbury, Massachusetts 02540
Tel. 508-629-0440

**Structural Engineers**
Coastal Engineering Company, Inc
260 Cranberry Highway
Orleans, MA 02653
Tel. 508-255-6511

**Mechanical, Electrical, Plumbing and Fire Protection Engineers**
Griffith & Vary, Inc.
12 Kendrick Road
Wareham, Massachusetts 02571
Tel. 508-295-0050

**Landscape Architect**
T.L. Studio
35 North Main Street
Falmouth, Massachusetts 02540
Tel. 774-763-2461

**Specifications Consultant**
ARCHITX, LLC
5 Topsy Drive
Stafford Springs, CT 06076
Tel. 860-872-9627

**Cost Estimating Services**
Rider Levett Bucknall
Two Financial Center, Suite 810,
60 South Street
Boston, MA 02111
Tel. 617-737-9339

**Code Consultant**
JENSEN HUGHES
117 Metro Center Blvd
Warwick, Rhode Island 02886
Tel. 401-736-8992

**Owner's Project Manager**
CHA Consulting, Inc.
1 Faneuil Hall Marketplace
South Market Building, Suite 4195
Boston, MA 02109-5117
Tel. 978-369-2890

REVISIONS

| NO. | DATE | DESCRIPTION |
|---|---|---|
| 1 | 7/13/21 | |

STAMP:

PROJECT NO. CHILMARK
ISSUED BY:
ISSUED DATE:
SHEET TITLE:
SCALE:
DISCIPLINE - CATEGORY - SUB CATEGORY - SHEET

100% DESIGN DEVELOPMENT 2 DECEMBER 2020