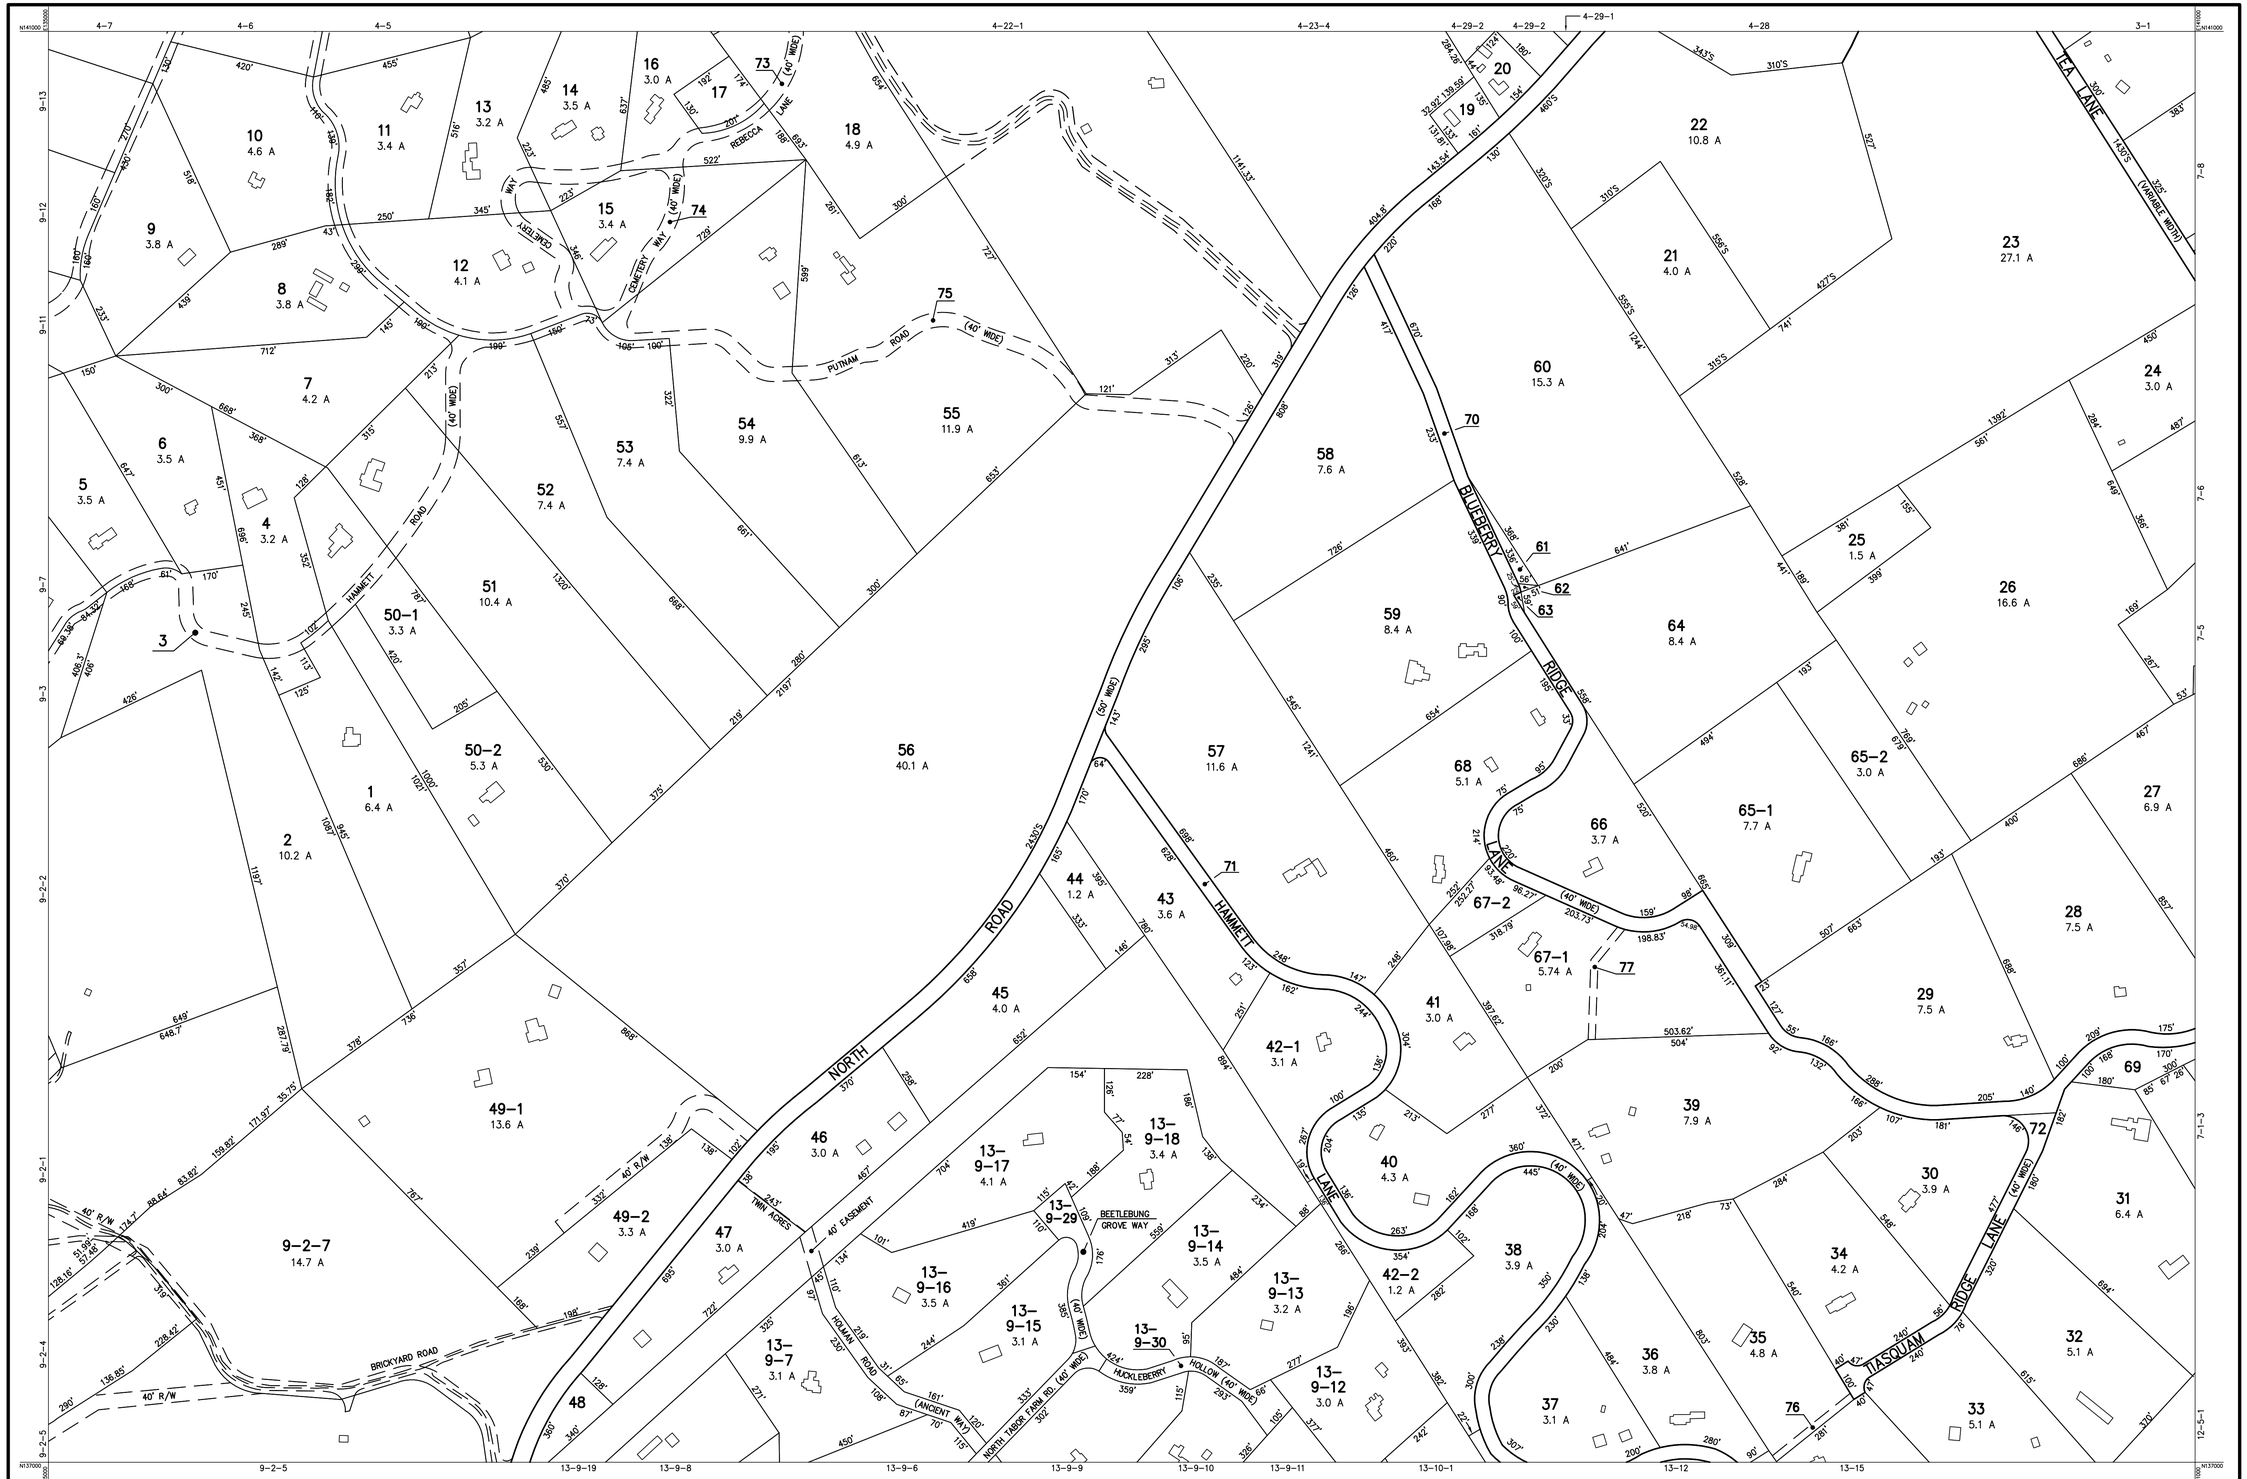

THIS MAP IS FOR ASSESSMENT PURPOSES. IT IS NOT VALID FOR LEGAL DESCRIPTION OR CONVEYANCE.

THE HORIZONTAL DATUM IS THE MASSACHUSETTS STATE PLANE COORDINATE SYSTEM, NAD 27–ISLAND FEET.

ORIGINAL PROPERTY MAPS WERE PREPARED IN 1980 BY SCHOFIELD BROTHERS, INC.
PHOTOGRAPHY DATE: MARCH 1978
BUILDINGS LOCATED FROM 1997 MassGIS ORTHOPHOTOGRAPHY.

REVISED & REPRINTED BY

CAI Technologies
Precision Mapping. Geospatial Solutions.
11 PLEASANT STREET, LITTLETON, NH 03561
800.322.4540 • WWW.CAI-TECH.COM

LEGEND

AREA . . . . . A
RECORD DIMENSION . . . . . 100'
SCALED DIMENSION . . . . . 100'S
PARCEL NUMBER 22
WATER . . . . . —W—
MATCH LINE 13–9–6
BUILDING . . . . . .
RIGHT OF WAY/ACCESS . . . . . R/W
COMMON OWNERSHIP . . . . . .
WETLANDS . . . . . .

SCALE 1" = 200'
FEET 100 0 200 400 600
METERS 50 0 50 100 150

REVISED TO :

PROPERTY MAPS

CHILMARK

MASSACHUSETTS

INDEX DIAGRAM

5	4	3
9		7
14	13	12

GN N

MAP NO.

8