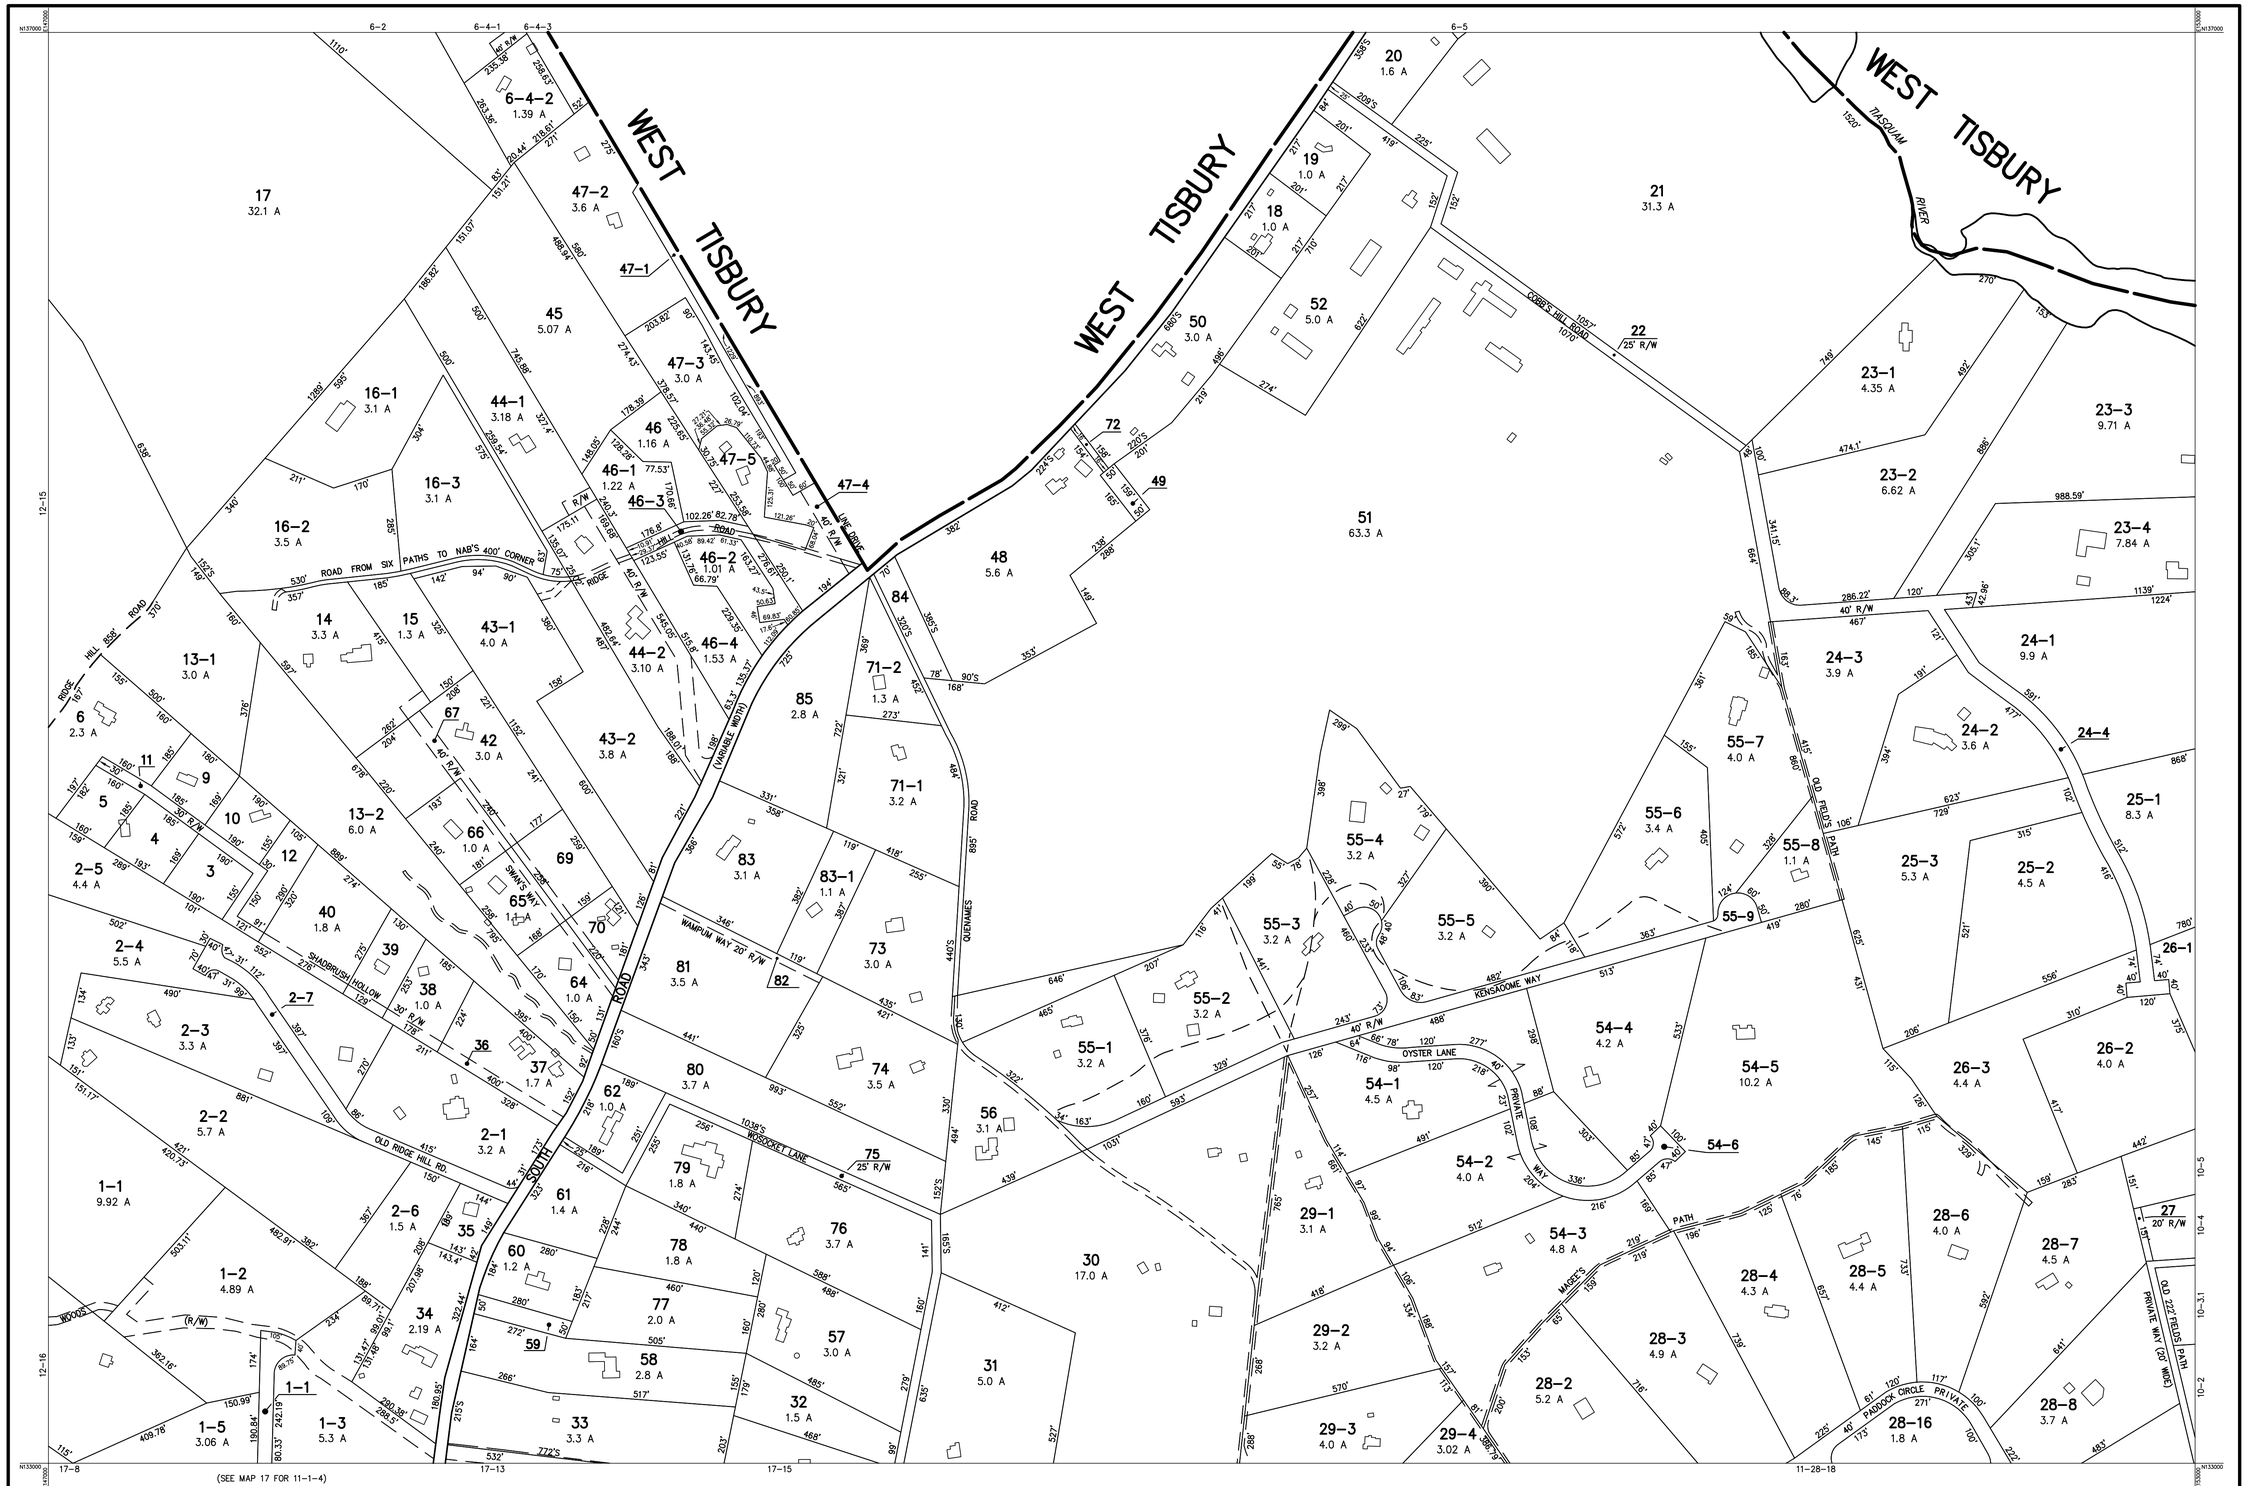

THIS MAP IS FOR ASSESSMENT PURPOSES. IT IS NOT VALID FOR LEGAL DESCRIPTION OR CONVEYANCE.

THE HORIZONTAL DATUM IS THE MASSACHUSETTS STATE PLANE COORDINATE SYSTEM, NAD 27–ISLAND FEET.

ORIGINAL PROPERTY MAPS WERE PREPARED IN 1980 BY SCHOFIELD BROTHERS, INC.
PHOTOGRAPHY DATE: MARCH 1978
BUILDINGS LOCATED FROM 1997 MassGIS ORTHOPHOTOGRAPHY.

REVISED & REPRINTED BY
CAI Technologies
Precision Mapping. Geospatial Solutions.
11 PLEASANT STREET, LITTLETON, NH 03561
800.322.4540 - WWW.CAI-TECH.COM

LEGEND

AREA	A
RECORD DIMENSION	100'
SCALED DIMENSION	100'S
PARCEL NUMBER	22
WATER	W
MATCH LINE	13–9–6
BUILDING	
RIGHT OF WAY/ACCESS	R/W
COMMON OWNERSHIP	
WETLANDS	

SCALE 1" = 200'
FEET 100 0 200 400 600
METERS 50 0 50 100 150

REVISED TO :

PROPERTY MAPS
CHILMARK
MASSACHUSETTS

INDEX DIAGRAM

7	6	
12		10
18	17	16

GN

MAP NO. 11