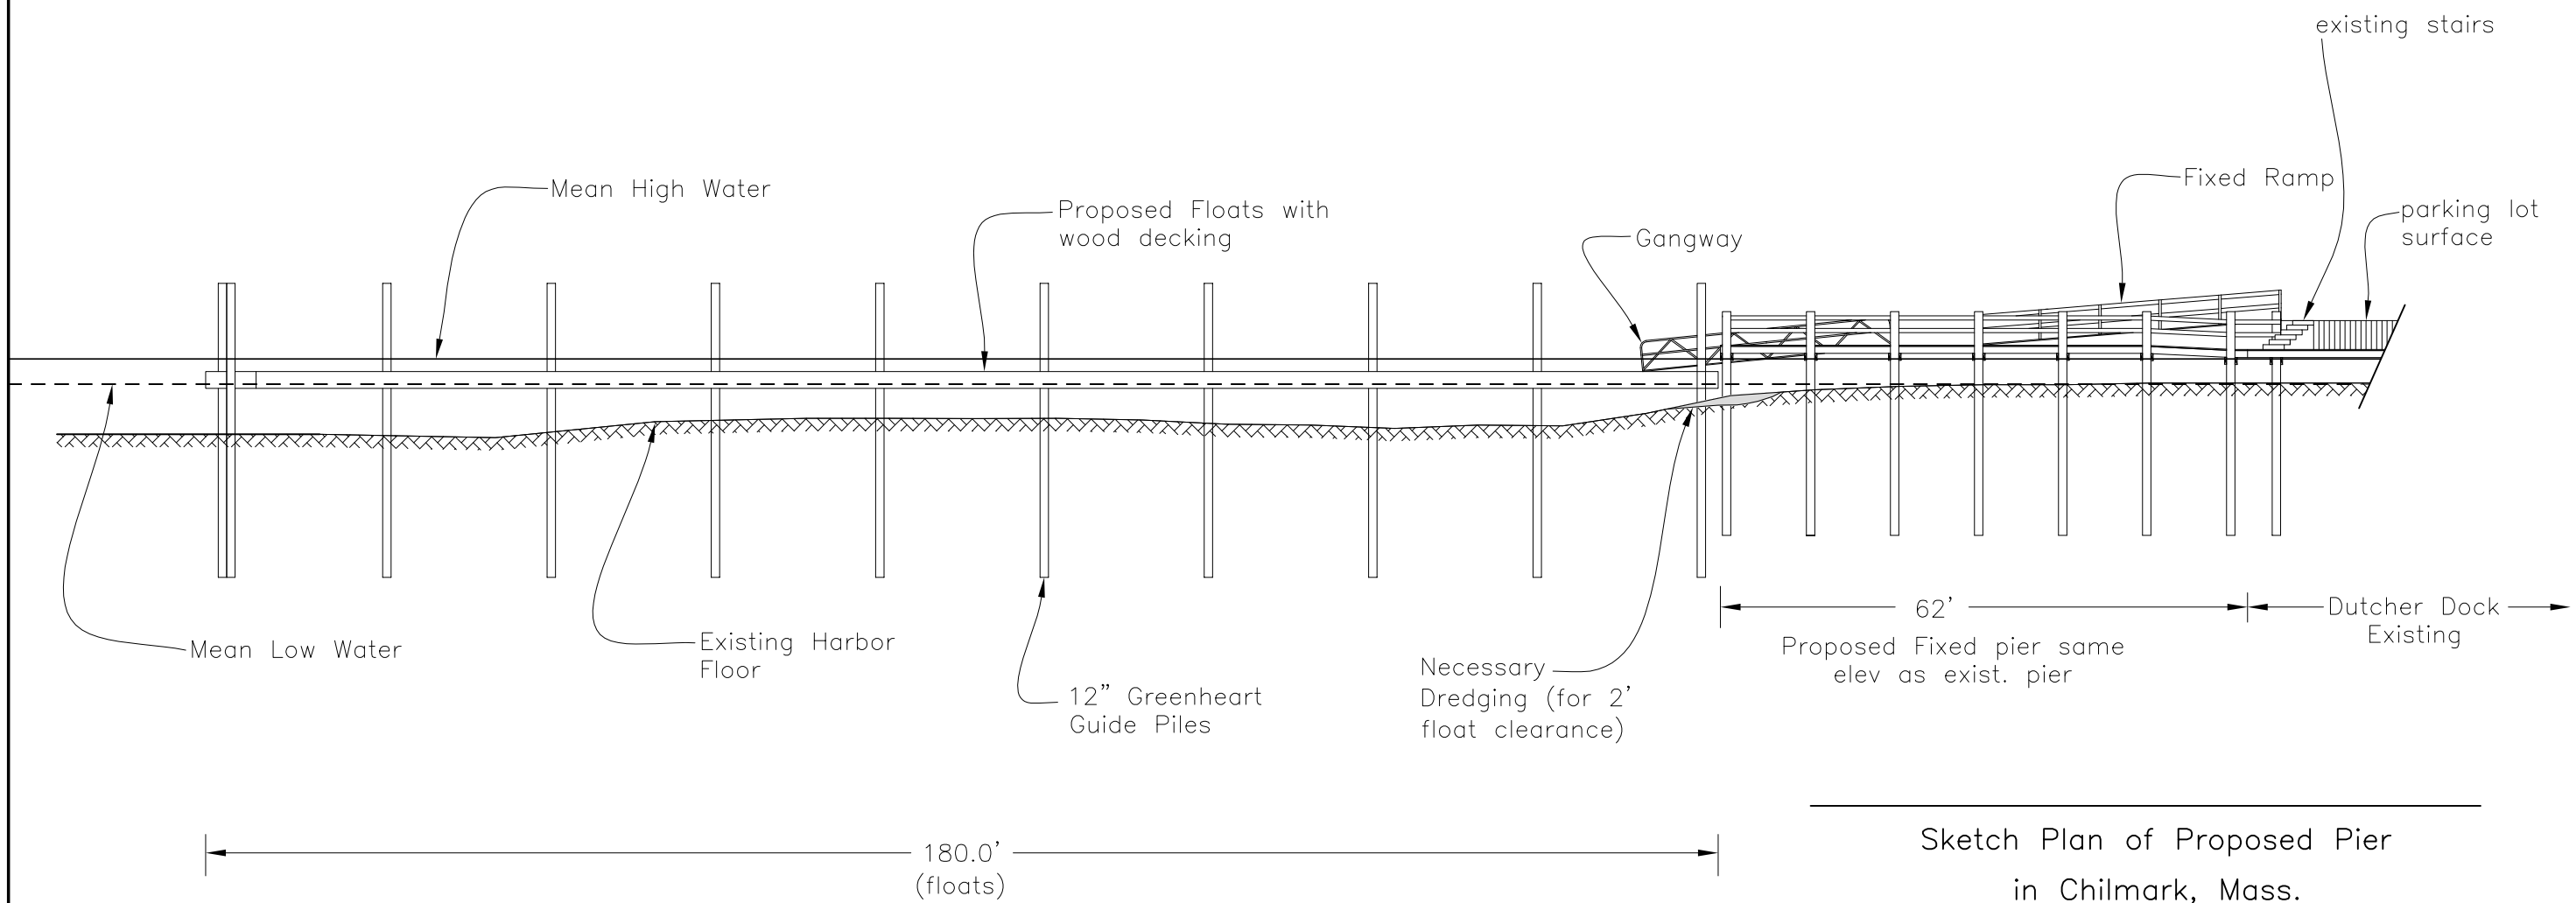

Sketch Plan of Proposed Pier
in Chilmark, Mass.
Prepared for
THE CHILMARK SELECTMEN
SHEET 2 of 2

Date: July 17, 2012 Scale: 1"=20'

VINEYARD LAND SURVEYING & ENGINEERING, INC.
12 Cournoyer Road, P.O. Box 421 West Tisbury, MA 02575
P 508.693.3774 F 508.693.8575