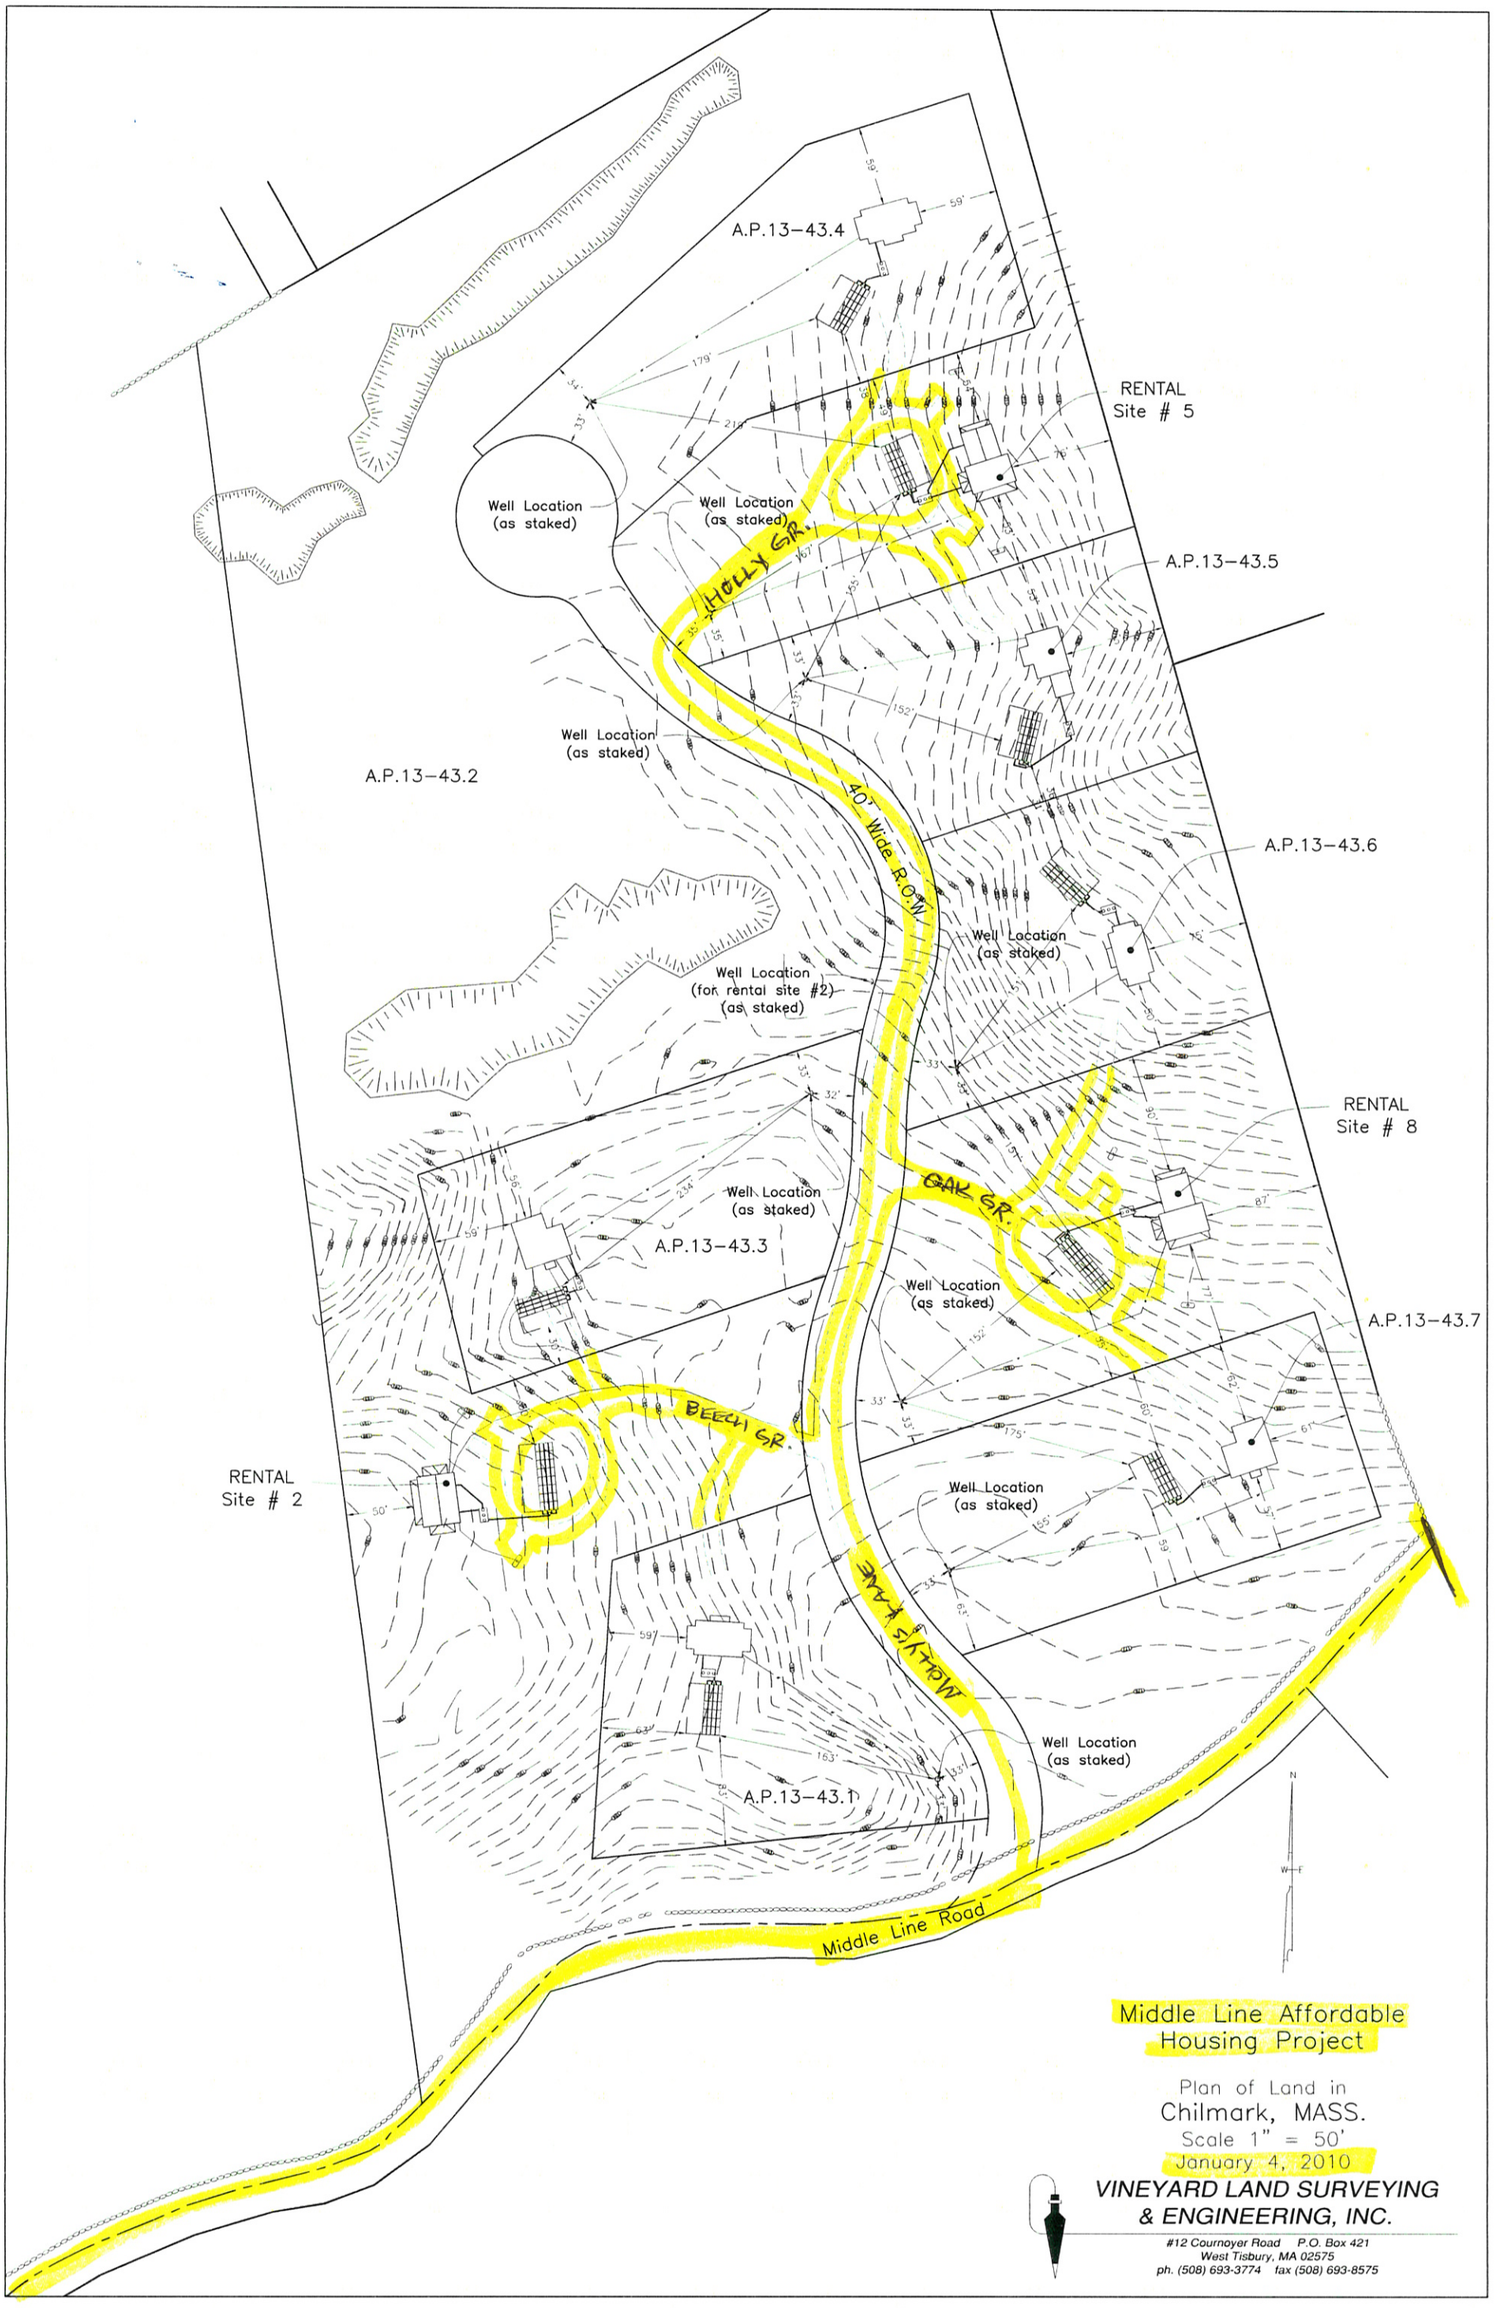

Middle Line Affordable
Housing Project

Plan of Land in
Chilmark, MASS.
Scale 1" = 50'
January 4, 2010

VINEYARD LAND SURVEYING
& ENGINEERING, INC.
#12 Cournoyer Road P.O. Box 421
West Tisbury, MA 02575
ph. (508) 693-3774 fax (508) 693-8575