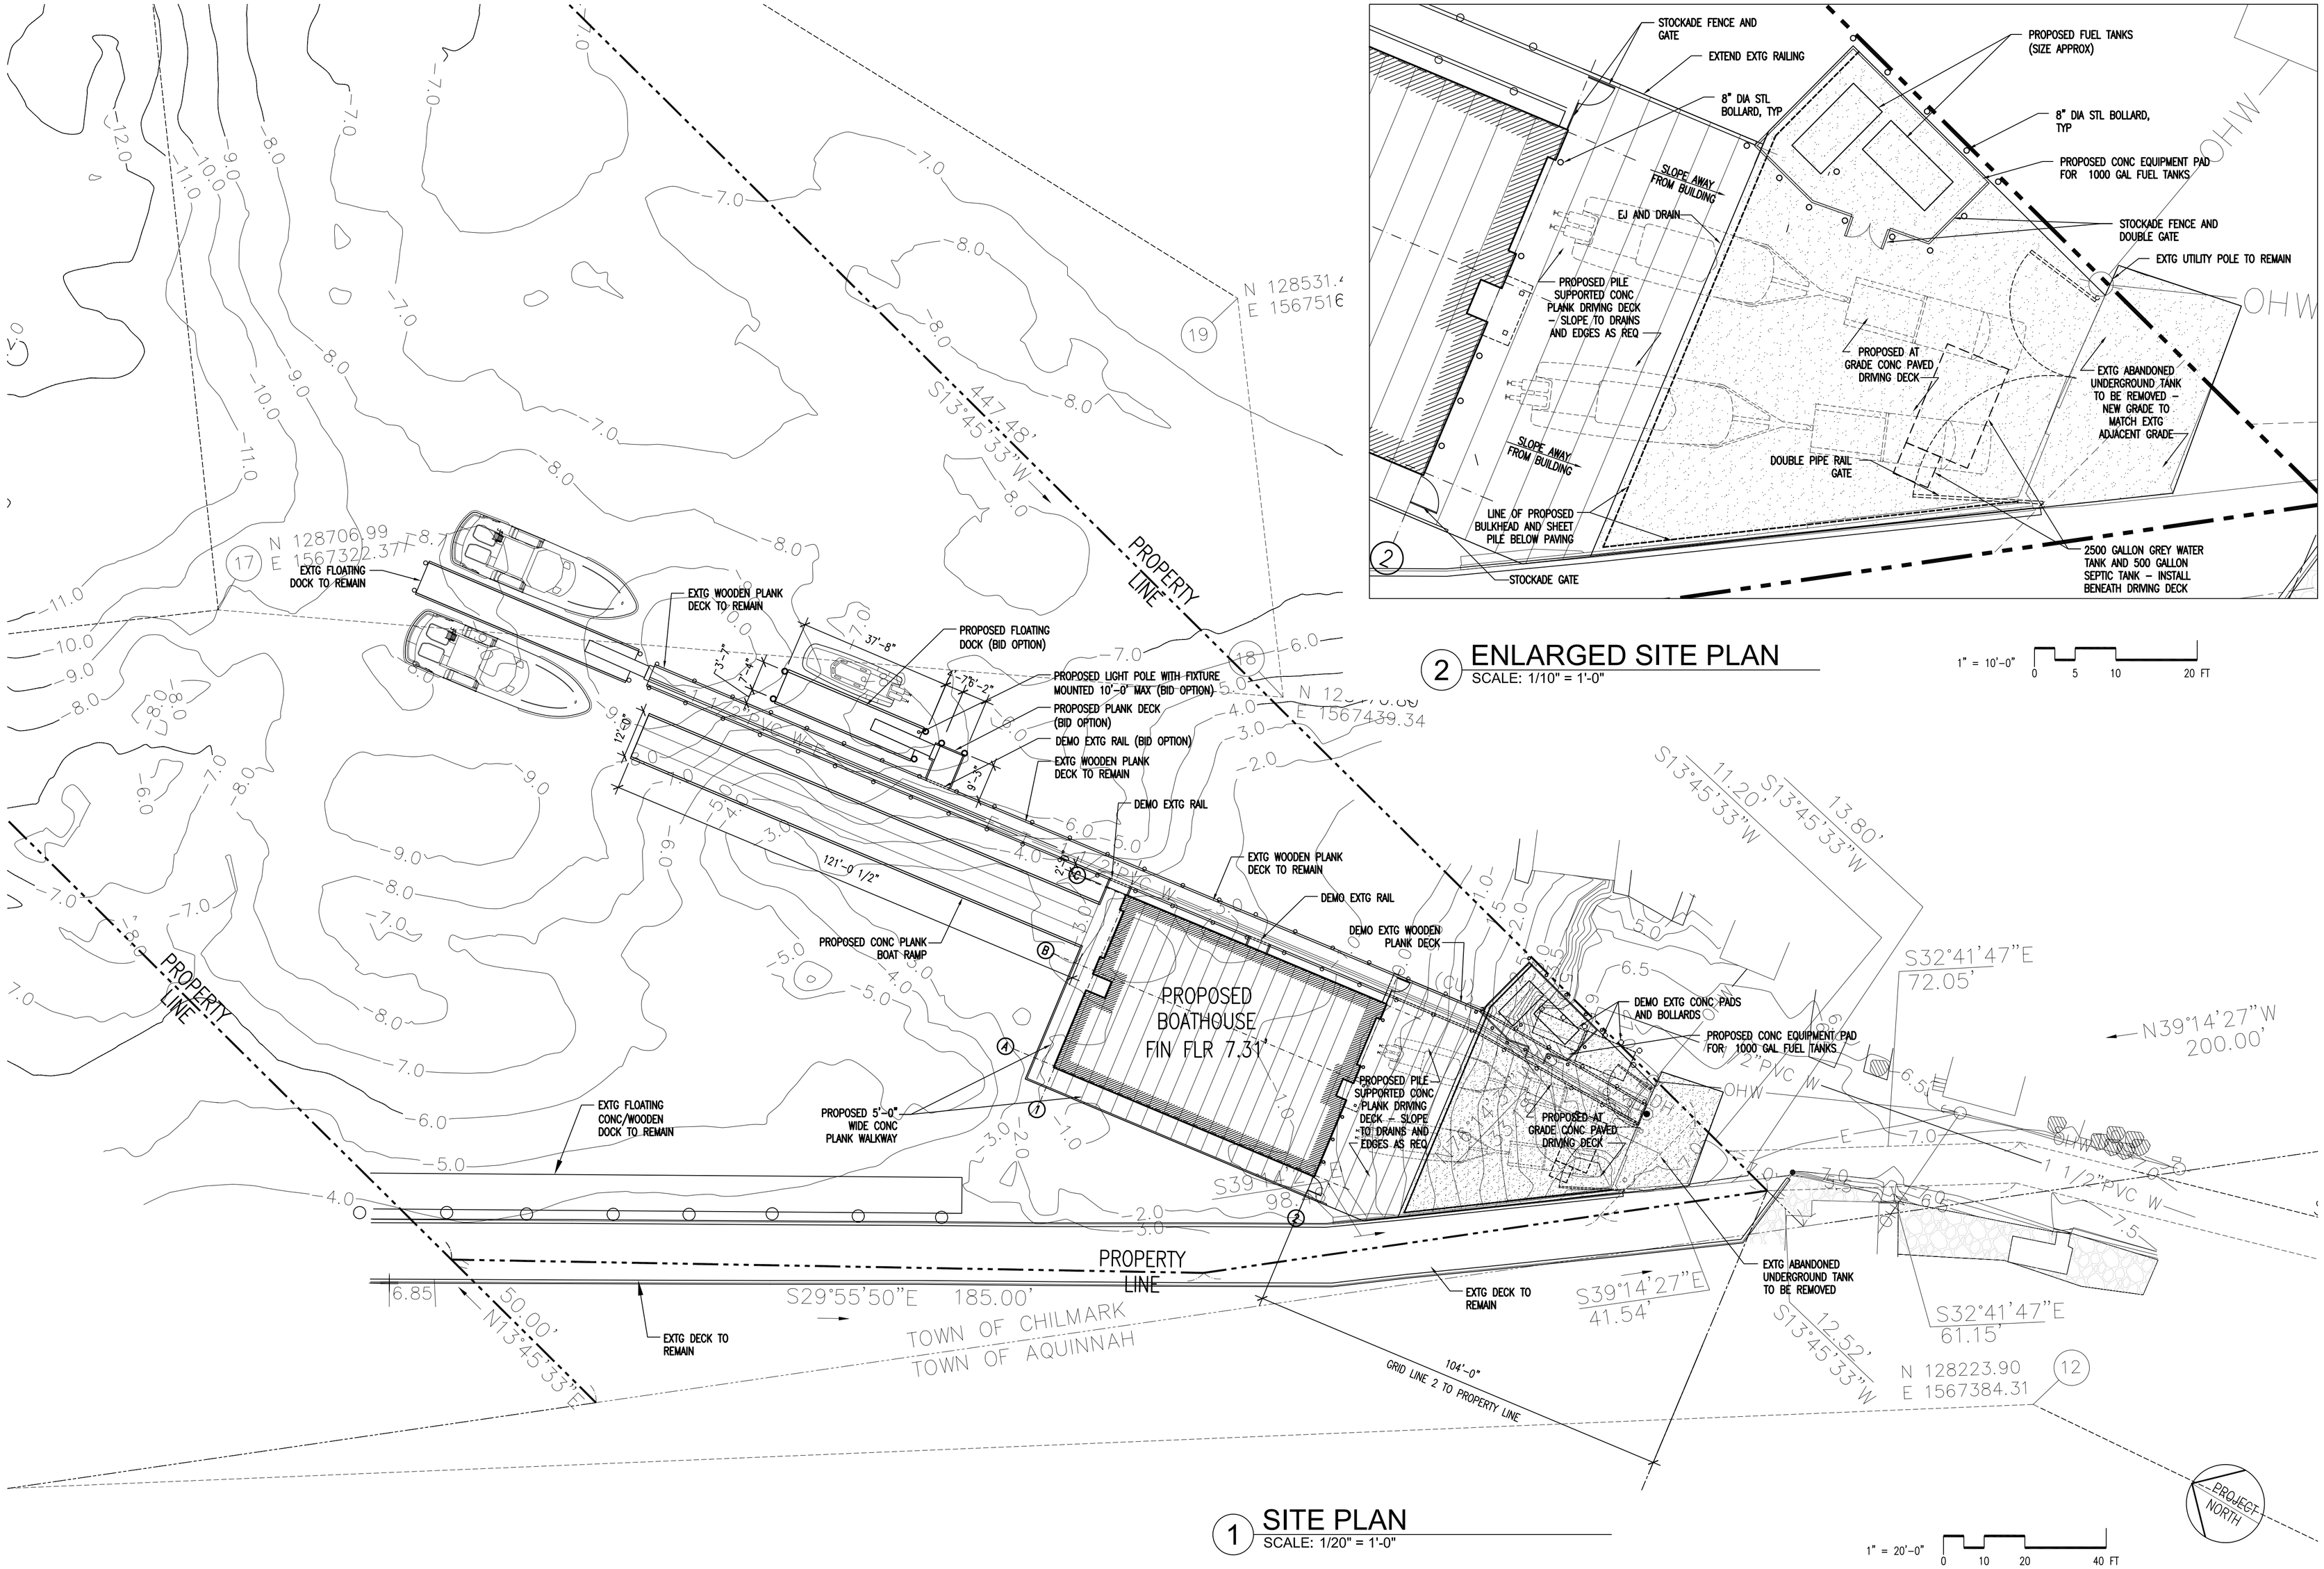

1 SITE PLAN
SCALE: 1/20" = 1'-0"

2 ENLARGED SITE PLAN
SCALE: 1/10" = 1'-0"

CONSULTANTS

U. S. COAST GUARD
FACILITIES DESIGN & CONSTRUCTION CENTER

5505 ROBIN HOOD ROAD SUITE K
NORFOLK, VIRGINIA 23513-2431

ISSUE		
MARK	DATE	DESCRIPTION

A/E PROJECT NO:	
CAD FILE NAME:	AXXXXXXX.dwg
DESIGNED BY:	JT
DRAWN BY:	JT
EDITED BY:	CDB
CHECKED BY:	CDB

SCALE:AS NOTED (D-size) 1 : 1

SHEET TITLE

BOATHOUSE REPLACEMENT
MENEMSHA
MARTHA'S VINEYARD MA

ARCHITECTURAL
BUILDING & WALL SECTIONS

REVIEWED BY:	REVIEWED BY:	REVIEWED BY:
PROJECT EIC	DISCIPLINE	TECH DIRECTOR
		15NOV2011
TEAM LEADER		DATE

PROJECT NUMBER	DRAWING NUMBER
01-3441233	C1.1
DISCIPLINE/SHT NO	
C-101	SHEET X OF XX