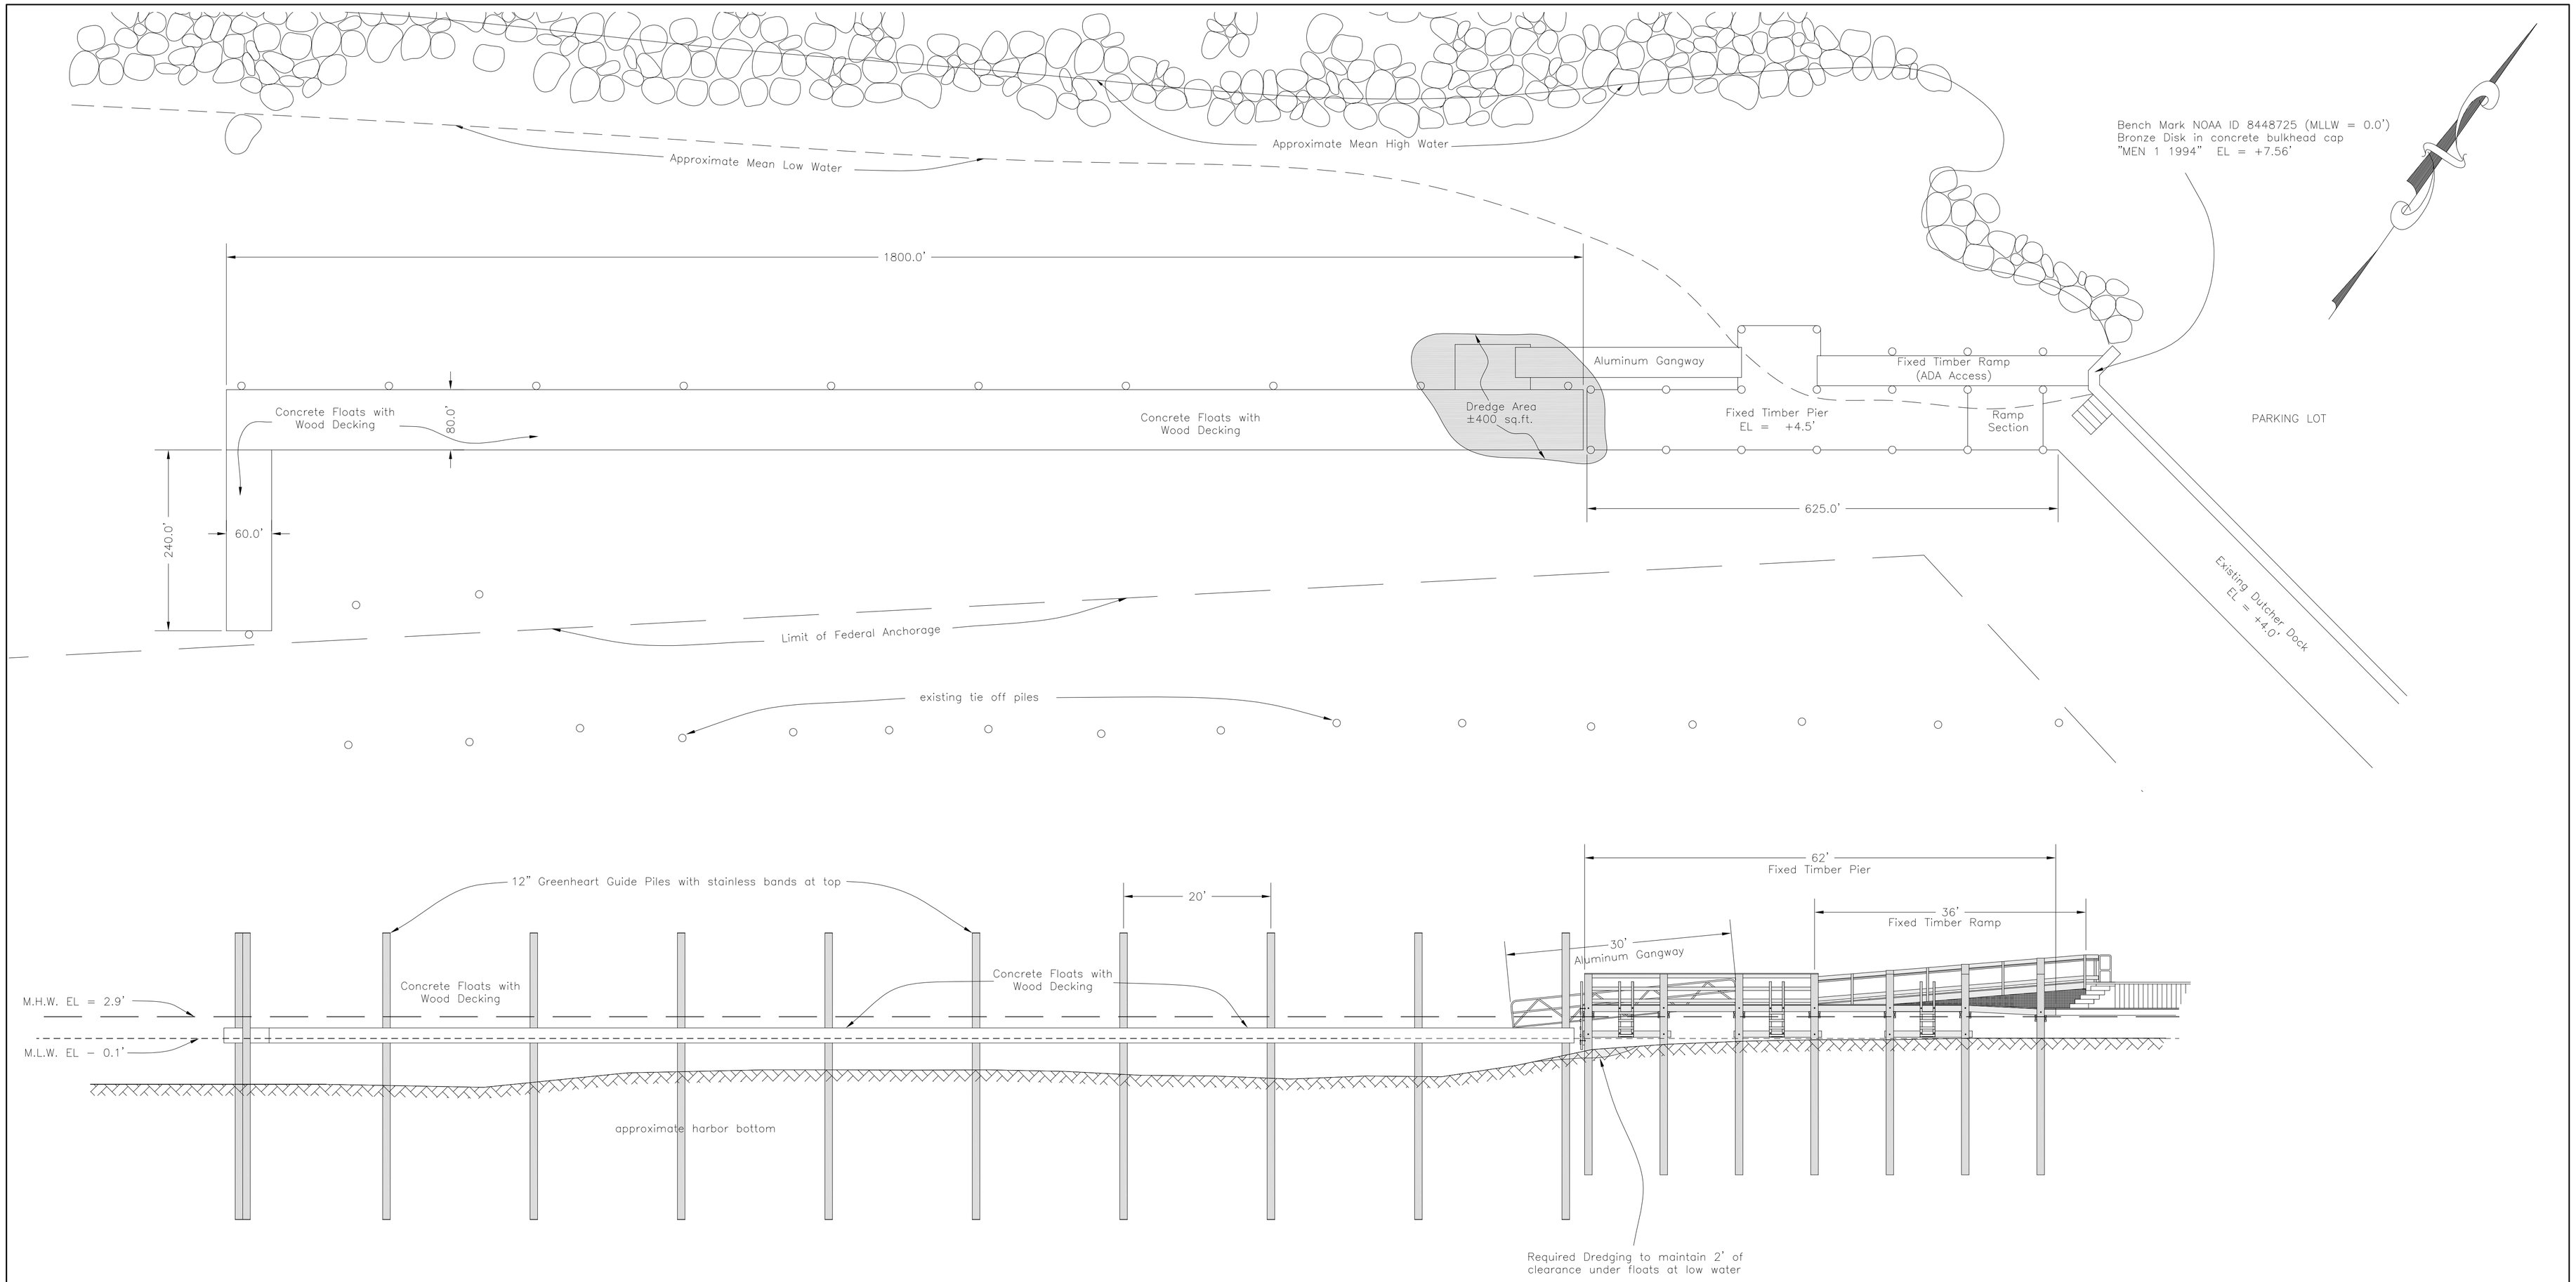

Pier Plan in
CHILMARK, MASS.
Prepared For
THE CHILMARK SELECTMEN
Scale 1" = 10'
August 10, 2012

GRAPHIC SCALE
10 0 5 10 20 40
(IN FEET)
1 inch = 10 ft.

VINEYARD LAND SURVEYING & ENGINEERING, INC.
12 Coumoyer Road, P.O. Box 421 West Tisbury, MA 02575
P 508.693.3774 F 508.693.8575

TRANSIENT PIER, MENEMSHA BASIN, CHILMARK, MASS.