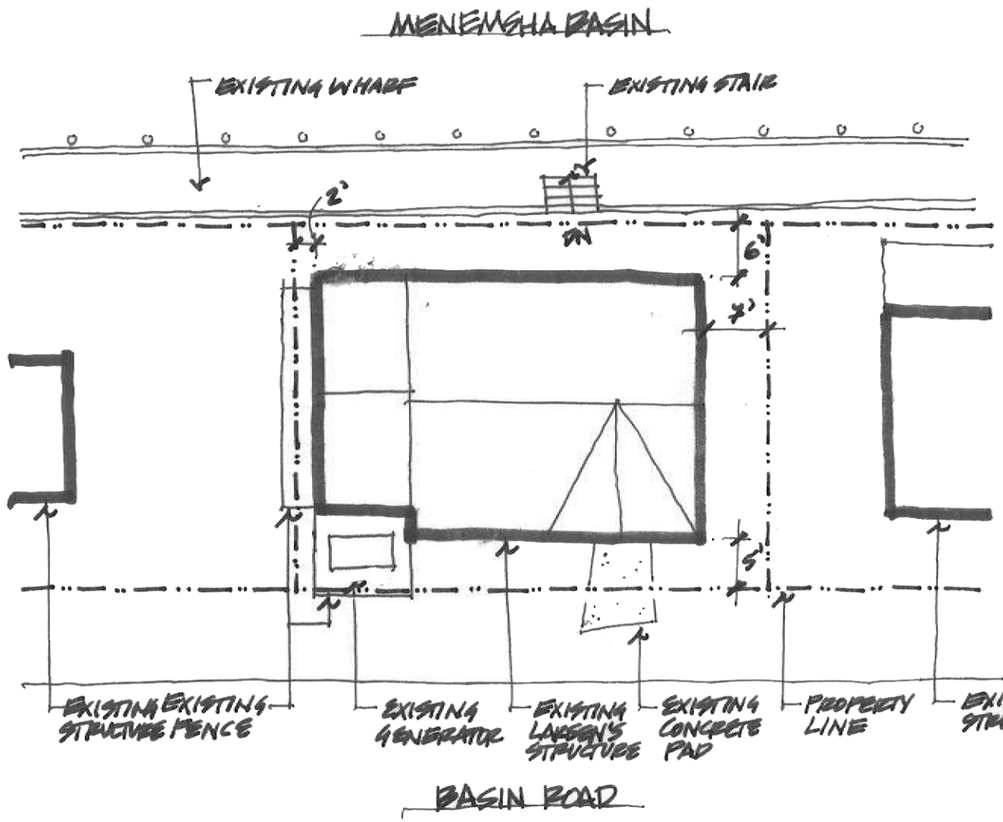

1. EXISTING SITE PLAN
SCALE: 1/16" = 1'-0"

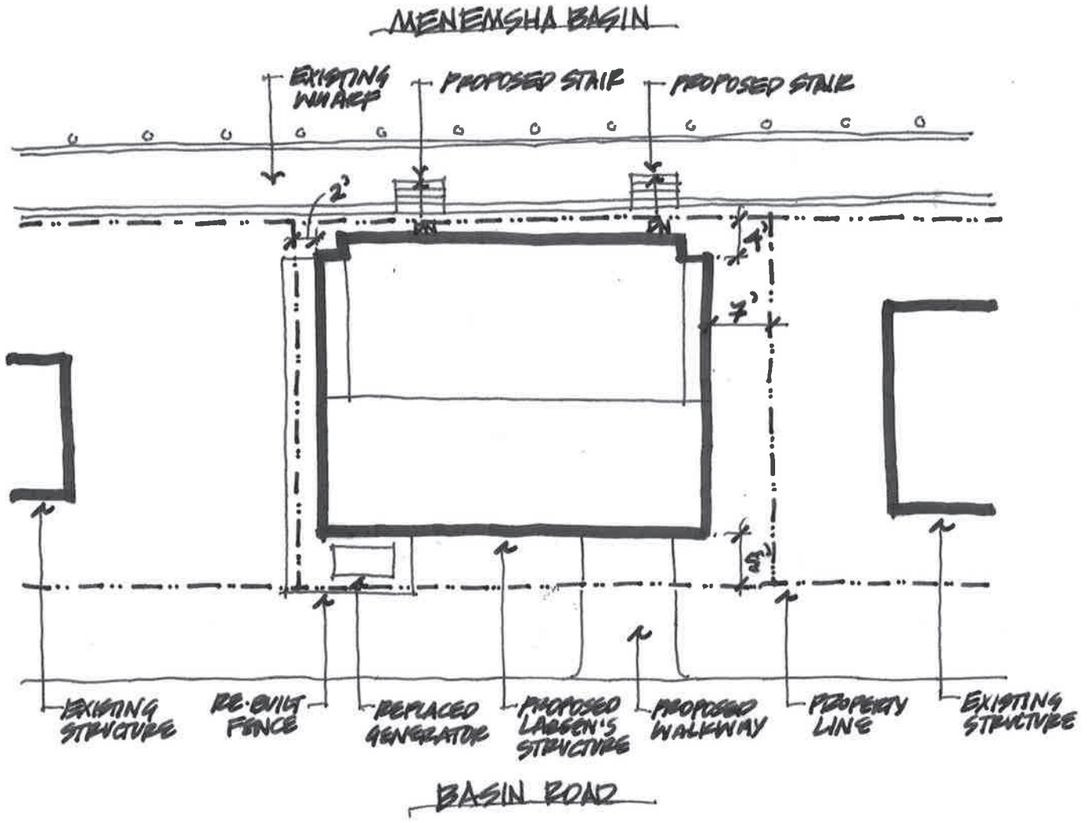

2. PROPOSED SITE PLAN
SCALE: 1/16" = 1'-0"

NO	ISSUE/DESCRIPTION	DATE

PROJECT

LARSEN'S FISH MARKET

56 Basin Rd. Chilmark, MA 02535

DESIGNER: SCHILLER PROJECTS
55 HUDSON YARDS, SUITE 1664 , NEW YORK, NY 10001
TEL: 646 967-8127
info@schillerprojects.com

VINEYARD LAND SURVEYING @ ENGINEERING
12 COURNOYER ROAD
P.O. BOX 421
WEST TISBURY, MA. 10575
P: 508-693-3774 F: 508-625-0440
VLSE.NET

DRAWING TITLE

SITE PLAN

ARCHITECT'S PROJECT NUMBER: -
SCALE: AS INDICATED DATE: 03.25.21
DRAWN BY: - CHECKED BY: -
SEAL

A-001

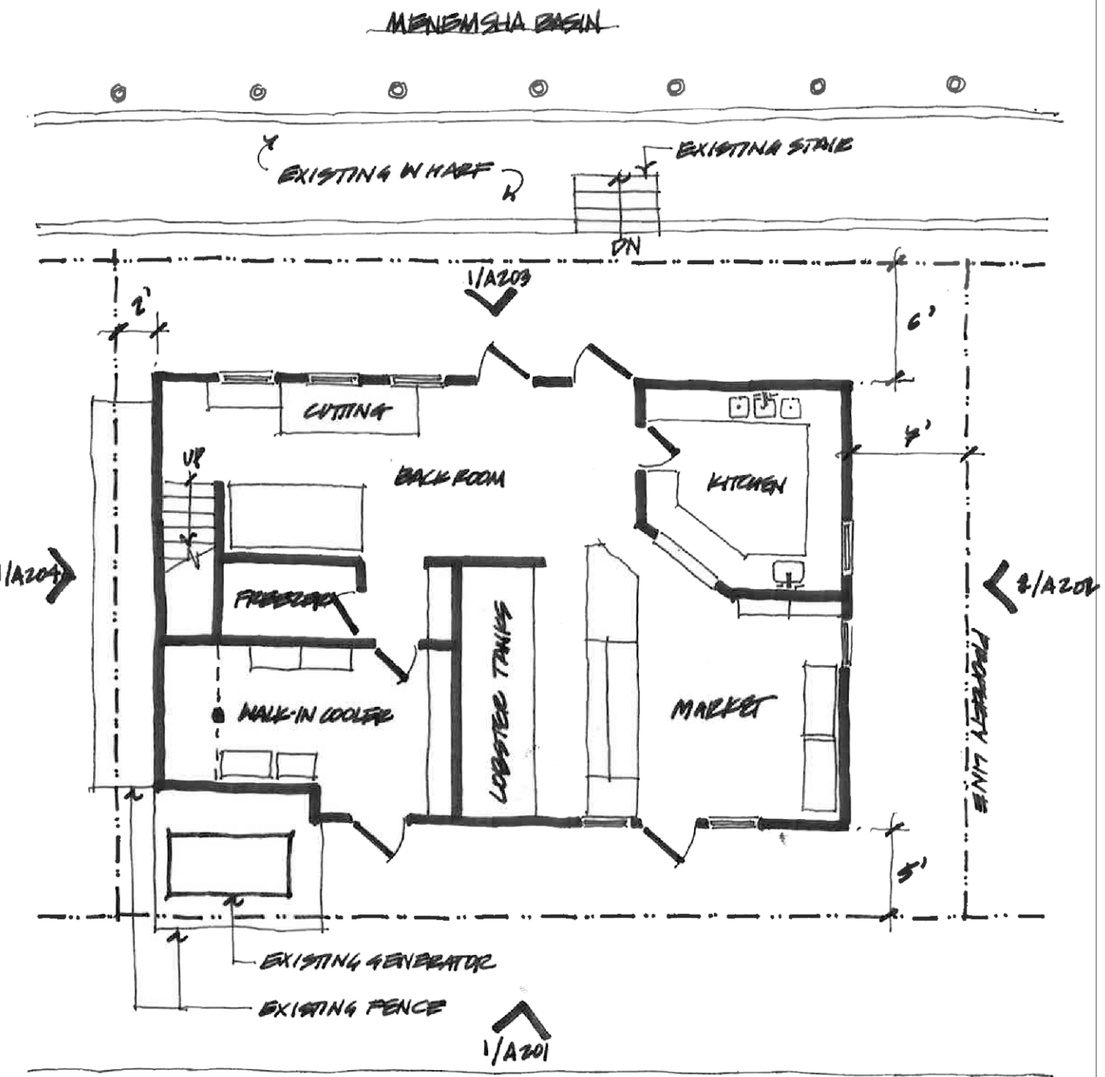

1. EXISTING GROUND FLOOR PLAN
SCALE: 1/8"=1'-0"

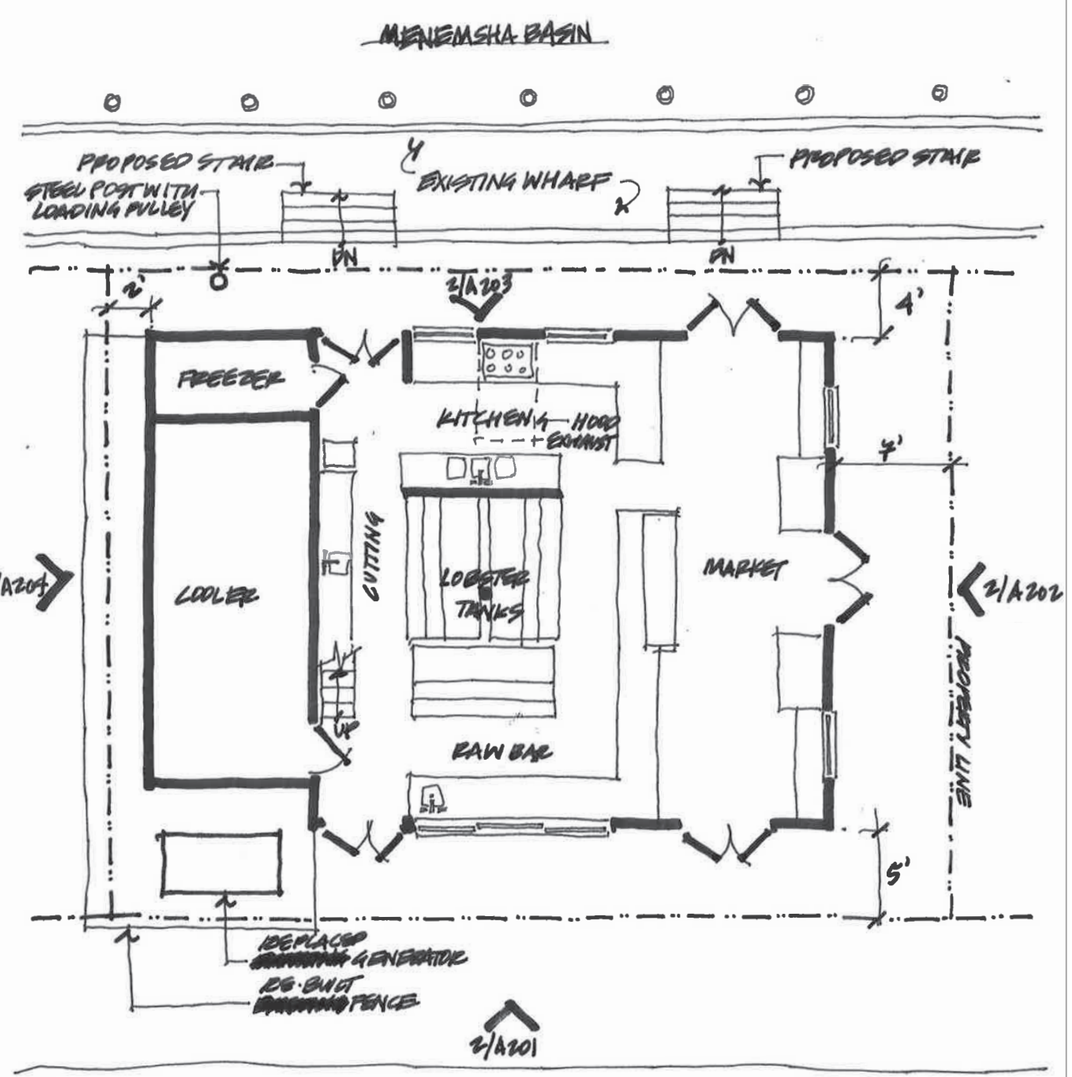

2. PROPOSED GROUND FLOOR PLAN
SCALE: 1/8"=1'-0"

NO	ISSUE/DESCRIPTION	DATE

PROJECT

LARSEN'S FISH MARKET

56 Basin Rd. Chilmark, MA 02535

DESIGNER: SCHILLER PROJECTS
55 HUDSON YARDS, SUITE 1864 , NEW YORK, NY 10001
TEL: 646 967-8127
info@schillerprojects.com

VINEYARD LAND SURVEYING @ ENGINEERING
12 COURNOYER ROAD
P.O. BOX 421
WEST TISBURY, MA 10575
P: 508-693-3774 F: 508-625-0440
VLSE.NET

DRAWING TITLE

PLANS

ARCHITECT'S PROJECT NUMBER: -
SCALE: AS INDICATED DATE: 03.25.21
DRAWN BY: - CHECKED BY: -
SEAL

A-100

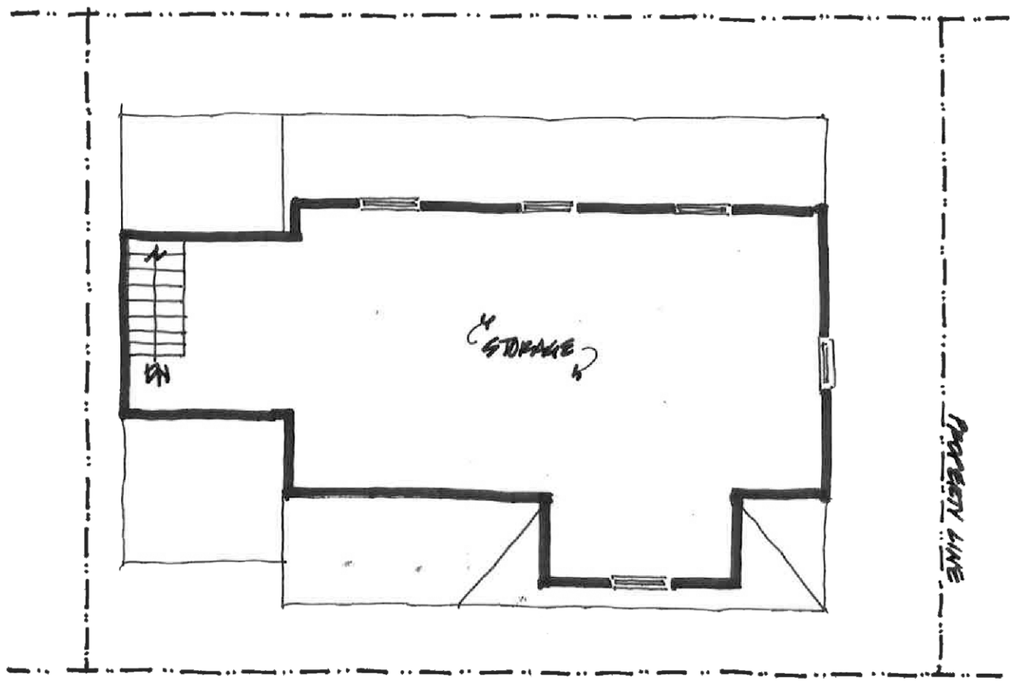

1. EXISTING SECOND FLOOR PLAN
SCALE: 1/8"=1'-0"

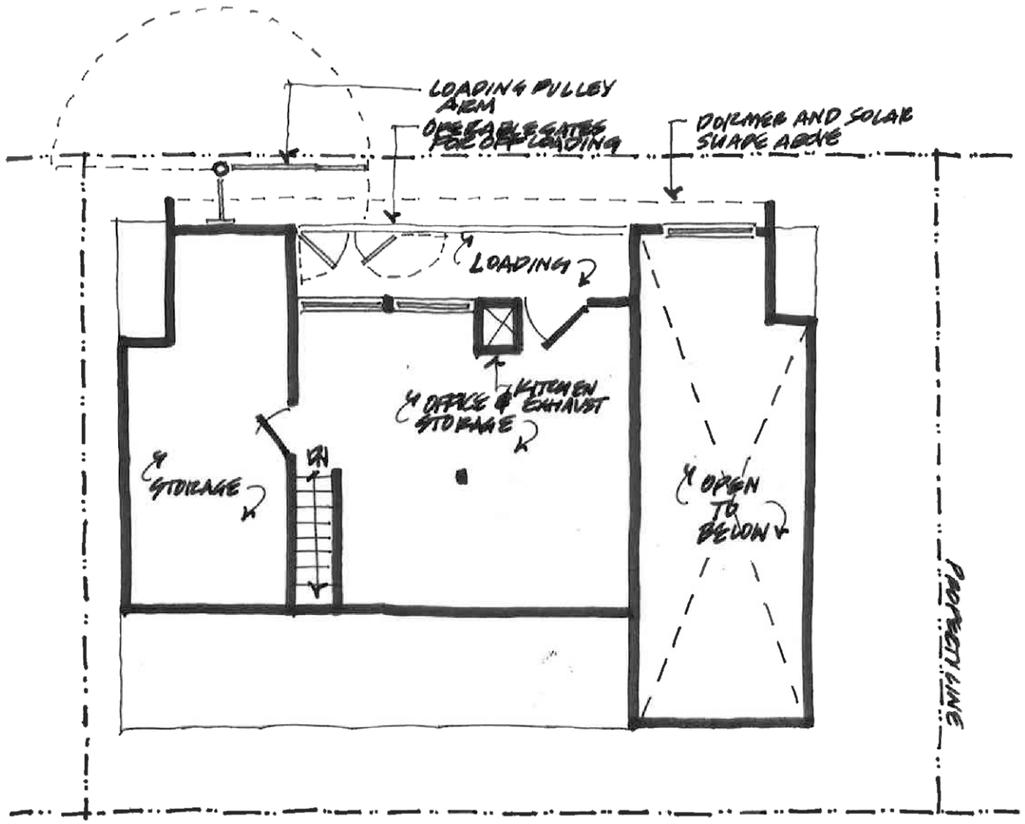

2. PROPOSED SECOND FLOOR PLAN
SCALE: 1/8"=1'-0"

NO	ISSUE/DESCRIPTION	DATE

PROJECT

LARSEN'S FISH MARKET

56 Basin Rd. Chilmark, MA 02535

DESIGNER: SCHILLER PROJECTS
55 HUDSON YARDS, SUITE 1864 , NEW YORK, NY 10001
TEL: 646 997-8127
info@schillerprojects.com

VINEYARD LAND SURVEYING @ ENGINEERING
12 COURNOYER ROAD
P.O. BOX 421
WEST TISBURY, MA. 10575
P: 508-693-3774 F: 508-625-0440
VLSE.NET

DRAWING TITLE

PLANS

ARCHITECT'S PROJECT NUMBER: -
SCALE: AS INDICATED DATE: 03.25.21
DRAWN BY: - CHECKED BY: -
SEAL:

A-101

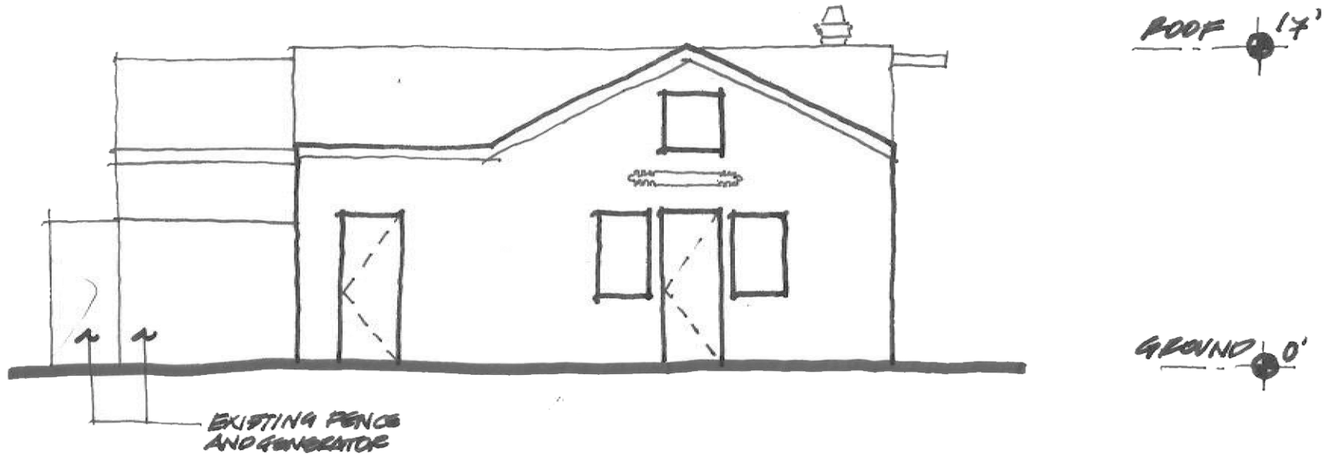

1. EXISTING FRONT ELEVATION
SCALE: 1/8"=1'-0"

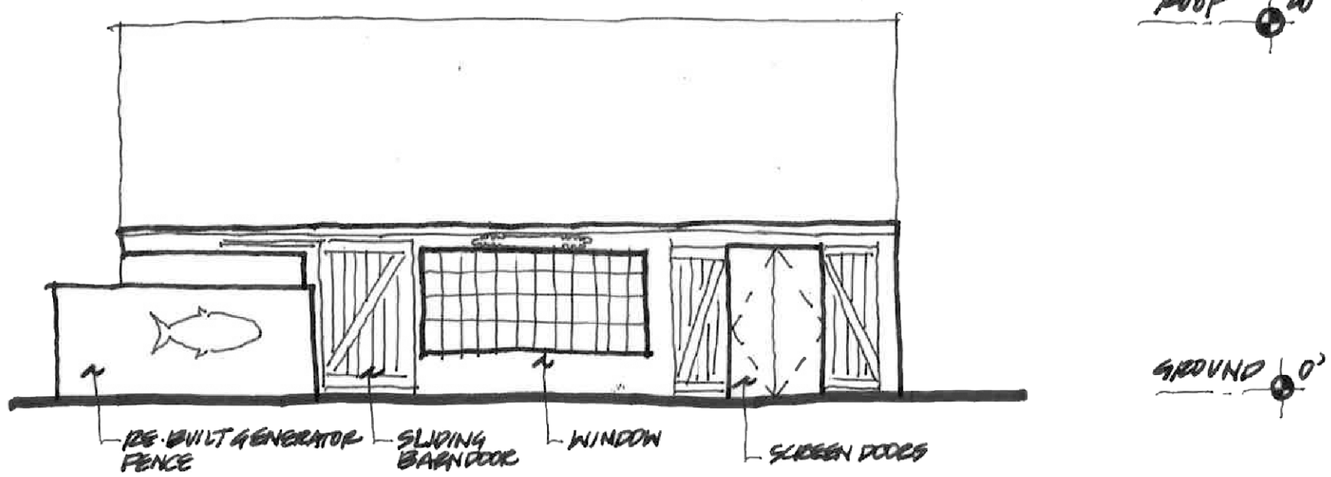

2. PROPOSED FRONT ELEVATION
SCALE: 1/8"=1'-0"

NO	ISSUE/DESCRIPTION	DATE

PROJECT

LARSEN'S FISH MARKET

56 Basin Rd. Chilmark, MA 02535

DESIGNER: SCHILLER PROJECTS
55 HUDSON YARDS, SUITE 1864 , NEW YORK, NY 10001
TEL: 646 957-8127
info@schillerprojects.com

VINEYARD LAND SURVEYING @ ENGINEERING
12 COURNOYER ROAD
P.O. BOX 421
WEST TISBURY, MA. 10575
P: 508-693-3774 F: 508-625-0440
VLSE.NET

DRAWING TITLE

ELEVATIONS

ARCHITECT'S PROJECT NUMBER: -
SCALE: AS INDICATED DATE: 03.25.21
DRAWN BY: - CHECKED BY: -
SEAL:

A-201

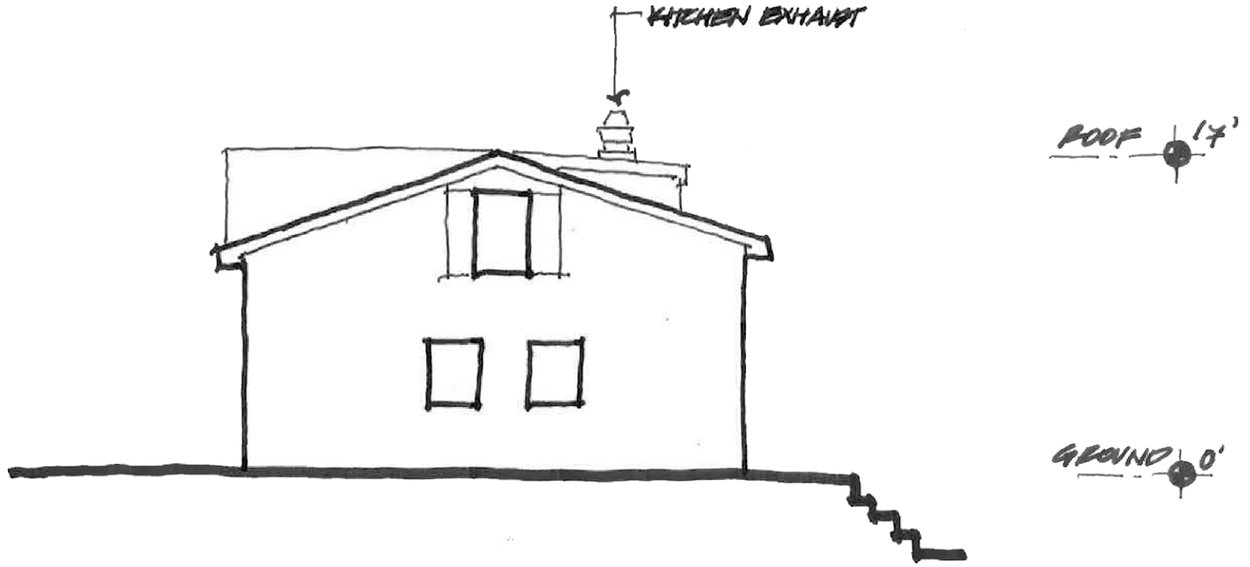

1. EXISTING SIDE ELEVATION
SCALE: 1/8"=1'-0"

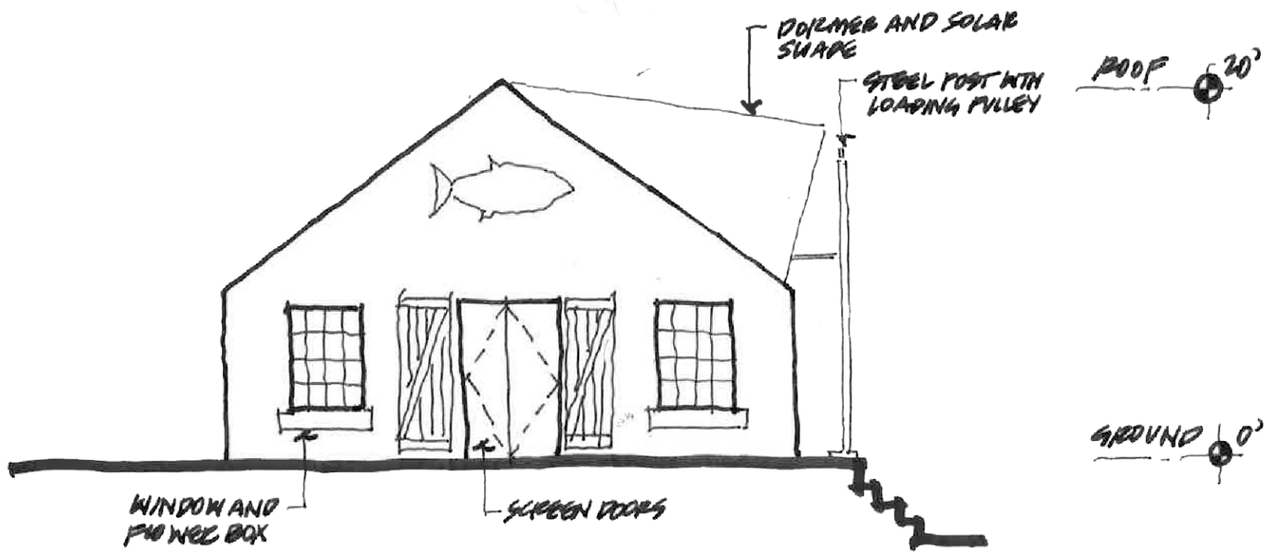

2. PROPOSED SIDE ELEVATION
SCALE: 1/8"=1'-0"

NO	ISSUE/DESCRIPTION	DATE

PROJECT

LARSEN'S FISH MARKET

56 Basin Rd. Chilmark, MA 02535

DESIGNER: SCHILLER PROJECTS
55 HUDSON YARDS, SUITE 1864 , NEW YORK, NY 10001
TEL: 646 957-8127
info@schillerprojects.com

VINEYARD LAND SURVEYING @ ENGINEERING
12 COURNOYER ROAD
P.O. BOX 421
WEST TISBURY, MA. 10575
P: 508-693-3774 F: 508-625-0440
VLSE.NET

DRAWING TITLE

ELEVATIONS

ARCHITECT'S PROJECT NUMBER: -

SCALE: AS INDICATED DATE: 03.25.21

DRAWN BY: - CHECKED BY: -

SEAL

A-202

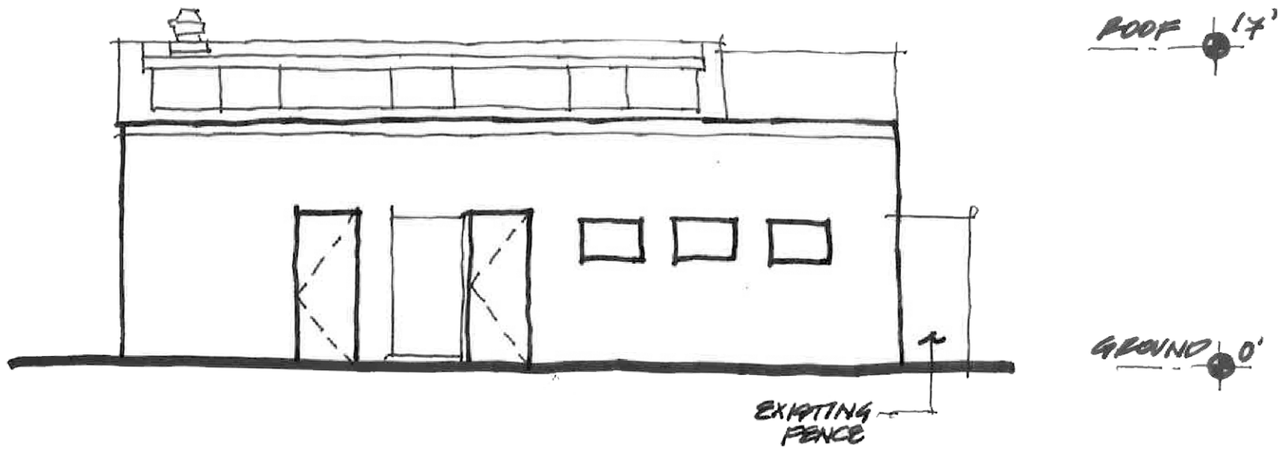

1. EXISTING REAR ELEVATION
SCALE: 1/8"=1'-0"

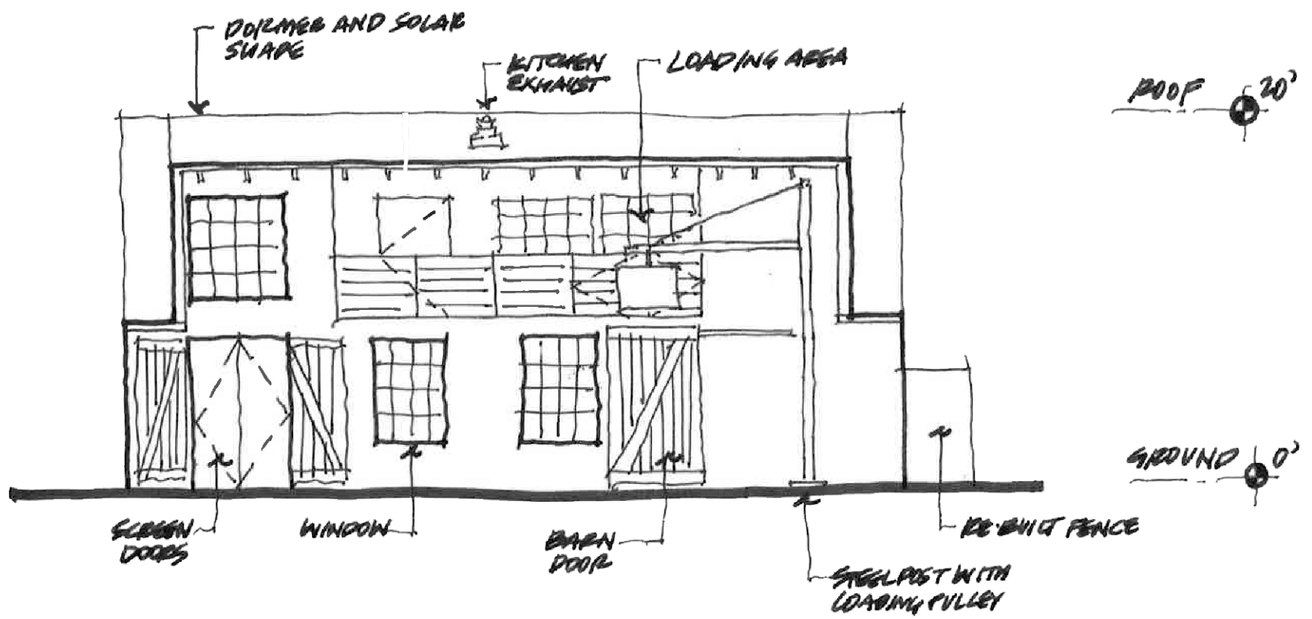

2. PROPOSED REAR ELEVATION
SCALE: 1/8"=1'-0"

NO	ISSUE/DESCRIPTION	DATE

PROJECT

LARSEN'S FISH MARKET

56 Basin Rd. Chilmark, MA 02535

DESIGNER: SCHILLER PROJECTS
55 HUDSON YARDS, SUITE 1864 , NEW YORK, NY 10001
TEL: 646 957-8127
info@schillerprojects.com

VINEYARD LAND SURVEYING @ ENGINEERING
12 COURNOYER ROAD
P.O. BOX 421
WEST TISBURY, MA. 10575
P: 508-693-3774 F: 508-625-0440
VLSE.NET

DRAWING TITLE

ELEVATIONS

ARCHITECT'S PROJECT NUMBER: -
SCALE: AS INDICATED DATE: 03.25.21
DRAWN BY: - CHECKED BY: -
SEAL:

A-203

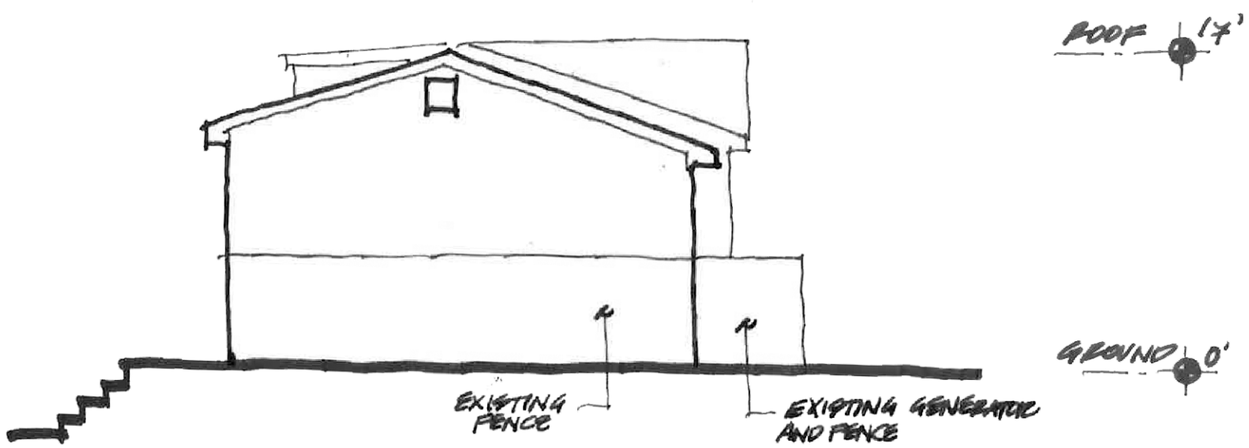

1. EXISTING SIDE 2 ELEVATION
SCALE: 1/8"=1'-0"

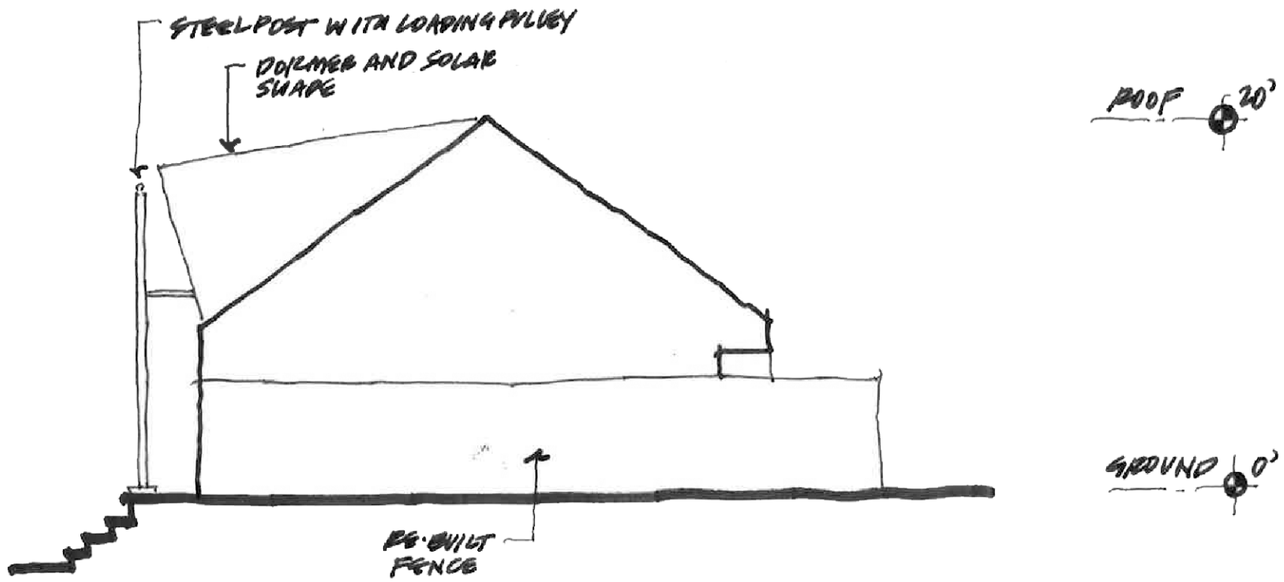

2. PROPOSED SIDE 2 ELEVATION
SCALE: 1/8"=1'-0"

NO	ISSUE/DESCRIPTION	DATE

PROJECT

LARSEN'S FISH MARKET

56 Basin Rd. Chilmark, MA 02535

DESIGNER: SCHILLER PROJECTS
55 HUDSON YARDS, SUITE 1864 , NEW YORK, NY 10001
TEL: 646 957-8127
info@schillerprojects.com

VINEYARD LAND SURVEYING @ ENGINEERING
12 COURNOYER ROAD
P.O. BOX 421
WEST TISBURY, MA. 10575
P: 508-693-3774 F: 508-625-0440
VLSE.NET

DRAWING TITLE

ELEVATIONS

ARCHITECT'S PROJECT NUMBER: -
SCALE: AS INDICATED DATE: 03.25.21
DRAWN BY: - CHECKED BY: -
SEAL:

A-204

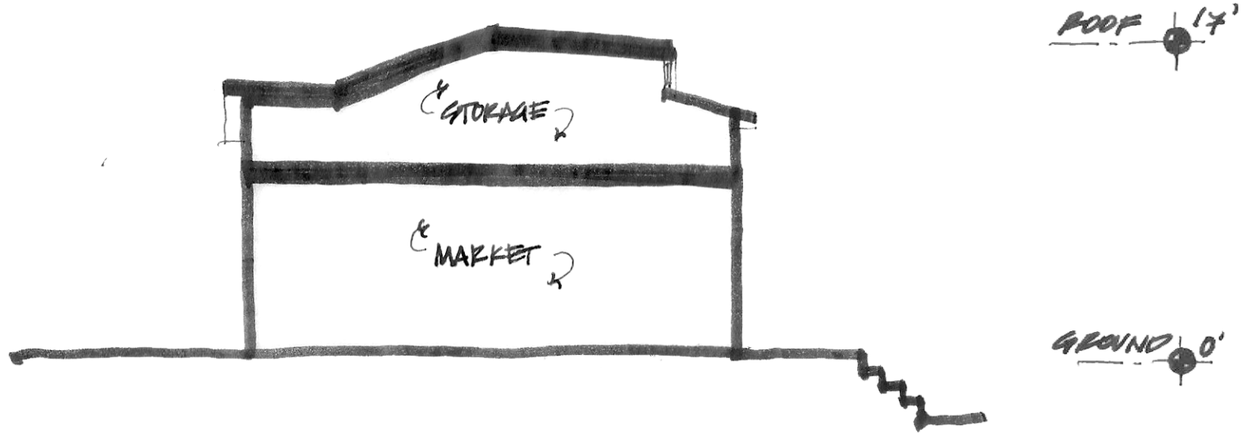

1. EXISTING SECTION
SCALE: 1/8"=1'-0"

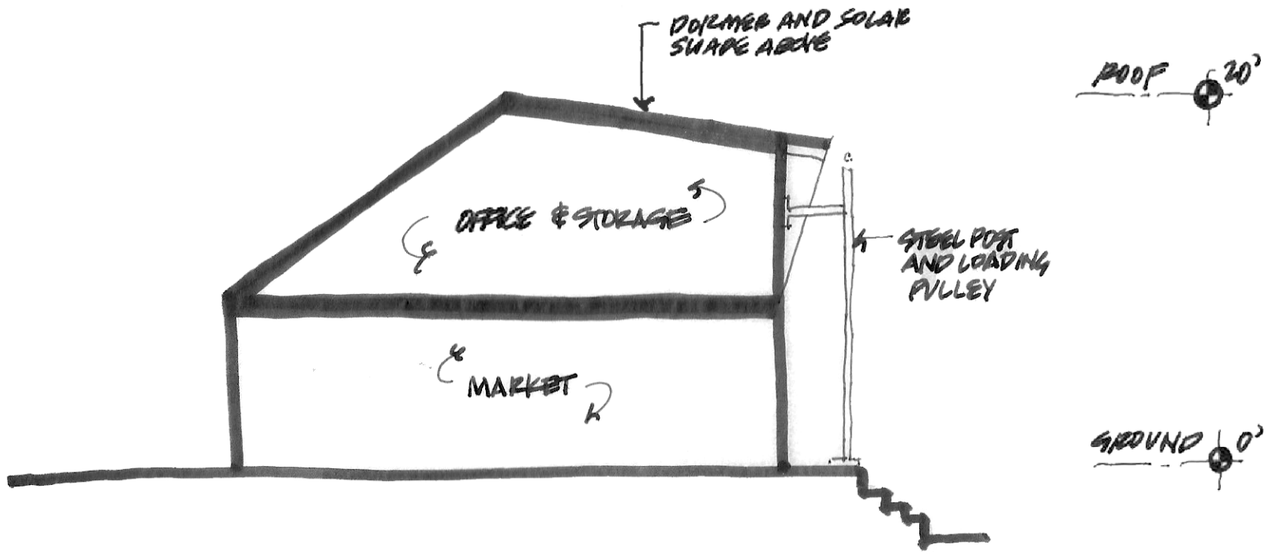

2. PROPOSED SECTION
SCALE: 1/8"=1'-0"

NO	ISSUE/DESCRIPTION	DATE

PROJECT

LARSEN'S FISH MARKET

56 Basin Rd. Chilmark, MA 02535

DESIGNER: SCHILLER PROJECTS
55 HUDSON YARDS, SUITE 1864 , NEW YORK, NY 10001
TEL: 646 957-8127
info@schillerprojects.com

VINEYARD LAND SURVEYING @ ENGINEERING
12 COURNOYER ROAD
P.O. BOX 421
WEST TISBURY, MA. 10575
P: 508-693-3774 F: 508-625-0440
VLSE.NET

DRAWING TITLE

SECTIONS

ARCHITECTS PROJECT NUMBER:	-
SCALE: AS INDICATED	DATE: 03.25.21
DRAWN BY: -	CHECKED BY: -

SEAL:

A-301

EXISTING ENLARGED BASIN ROAD RENDERED ELEVATION

PROPOSED ENLARGED BASIN ROAD RENDERED ELEVATION

NO.	ISSUE/DESCRIPTION	DATE

PROJECT

LARSEN'S FISH MARKET

56 Basin Rd. Chilmark, MA 02535

DESIGNER: SCHILLER PROJECTS
55 HUDSON YARDS, SUITE 1864 , NEW YORK, NY 10001
TEL: 646 967-8127
info@schillerprojects.com

VINEYARD LAND SURVEYING @ ENGINEERING
12 COURNOYER ROAD
P.O. BOX 421
WEST TISBURY, MA. 10575
P: 508-693-3774 F: 508-625-0440
VLSE.NET

DRAWING TITLE

RENDERINGS

ARCHITECT'S PROJECT NUMBER: -

SCALE: AS INDICATED DATE: 03.25.21

DRAWN BY: - CHECKED BY: -

SEAL:

A-401

EXISTING ENLARGED MENEMSHA BASIN RENDERED ELEVATION

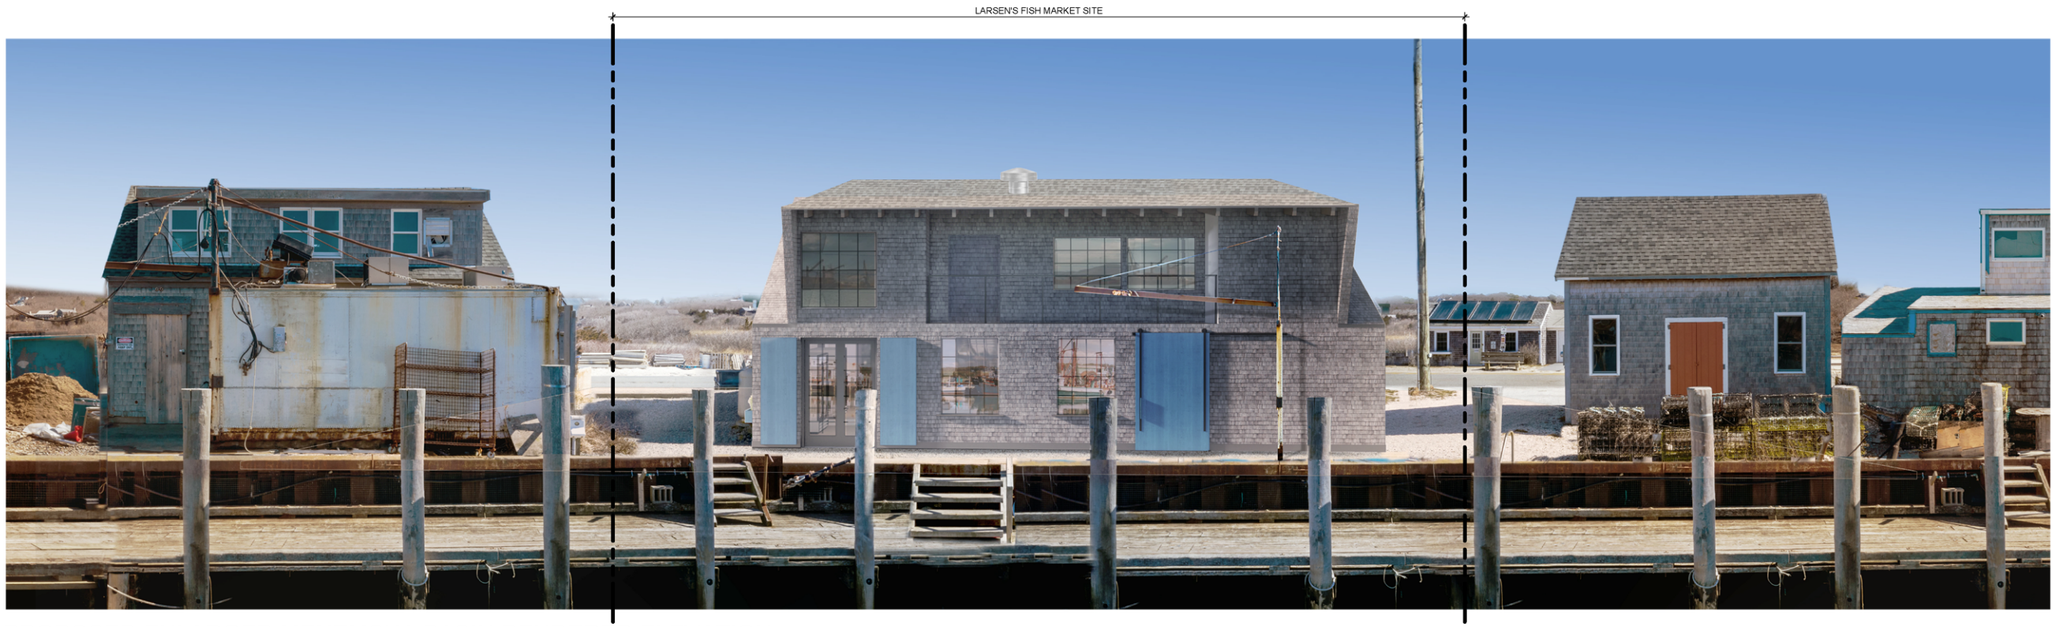

PROPOSED ENLARGED MENEMSHA BASIN RENDERED ELEVATION

NO.	ISSUE/DESCRIPTION	DATE

PROJECT

LARSEN'S FISH MARKET

56 Basin Rd. Chilmark, MA 02535

DESIGNER: SCHILLER PROJECTS
55 HUDSON YARDS, SUITE 1864 , NEW YORK, NY 10001
TEL: 646 967-8127
info@schillerprojects.com

VINEYARD LAND SURVEYING @ ENGINEERING
12 COURNOYER ROAD
P.O. BOX 421
WEST TISBURY, MA. 10575
P: 508-693-3774 F: 508-625-0440
VLSE.NET

DRAWING TITLE

RENDERINGS

ARCHITECT'S PROJECT NUMBER: -

SCALE: AS INDICATED DATE: 03.25.21

DRAWN BY: - CHECKED BY: -

SEAL:

A-402